


ALL DESIGNS, DRAWINGS, AND SPECIFICATIONS DEPICTED ON THIS SHEET ARE PROPERTY OF NOVUS ARCHITECTS INC. COPYRIGHT 2020 ANY UNAUTHORIZED USE OR REPRODUCTION IS SUBJECT TO LEGAL PROSECUTION. POSSESSION IN ANY FORM CONSTITUTES ACCEPTANCE OF THESE CONDITIONS

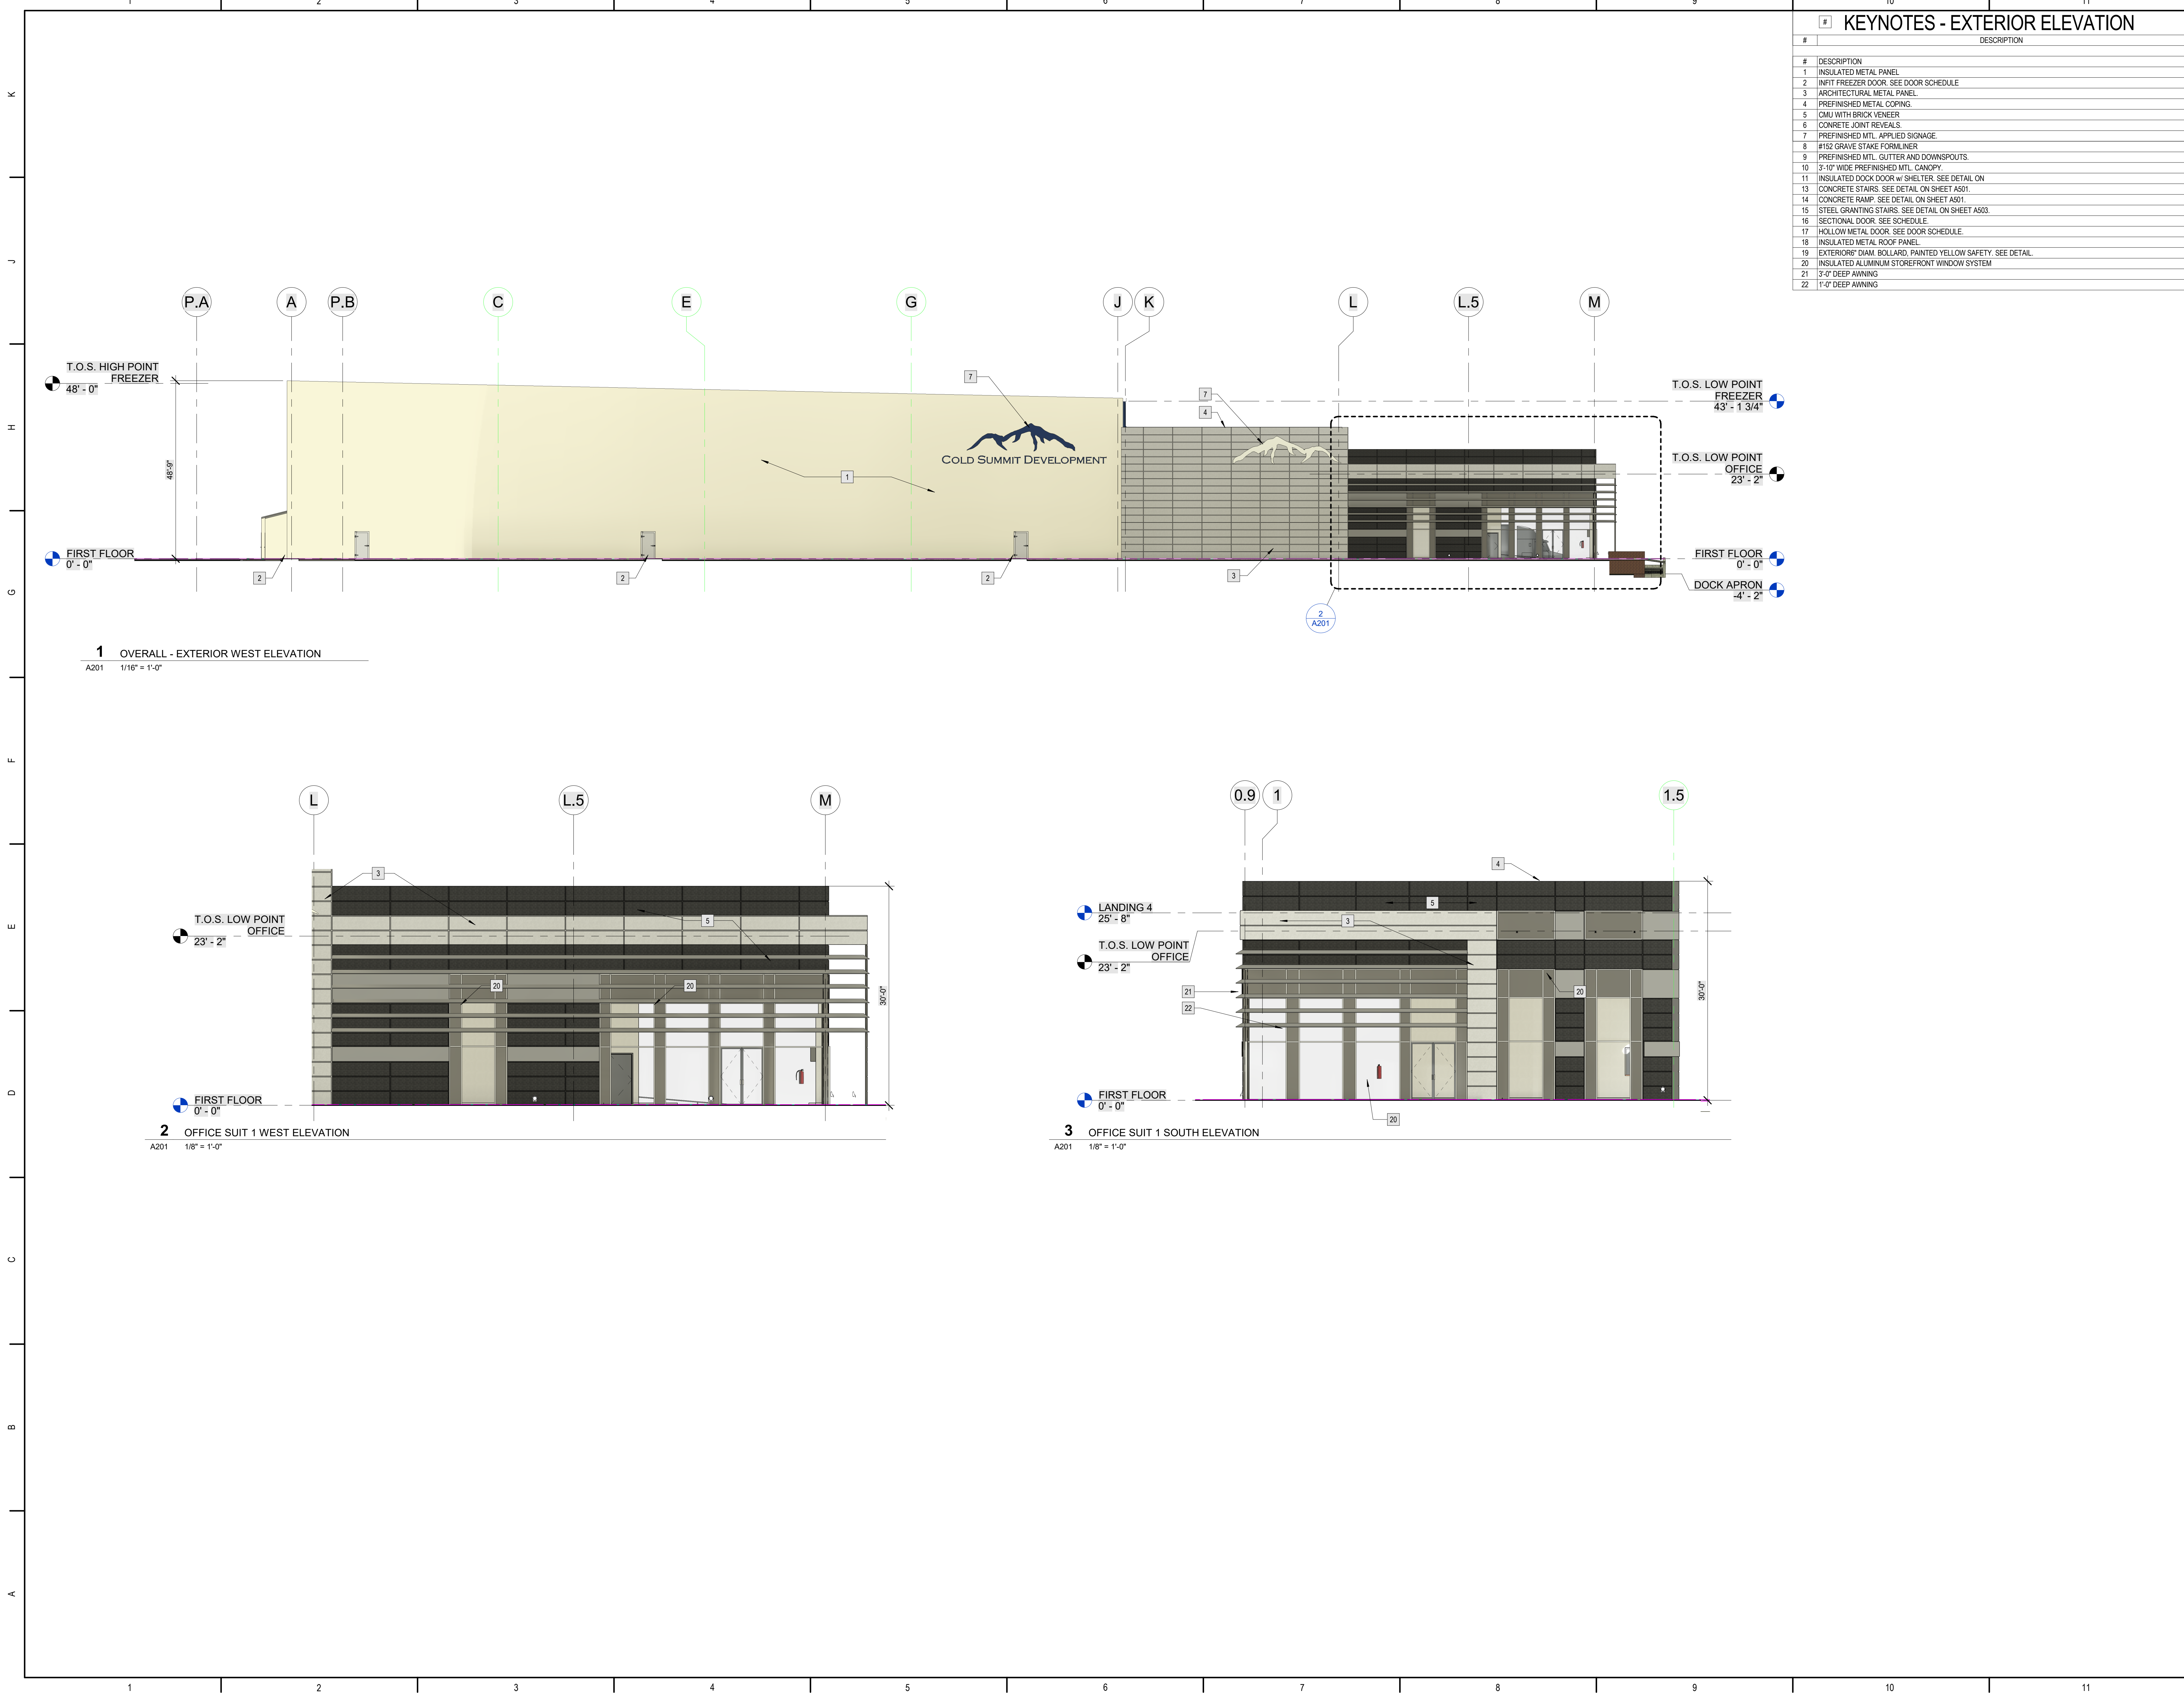

NOVUS
always new

ASHEVILLE
ATLANTA
CHARLESTON
CHARLOTTE
JACKSONVILLE
ST. THOMAS USVI

NOVUSARCHITECTS.COM

656 KING STREET
CHARLESTON, SC 29403-4827
P: (843) 849-7407
www.novusarchitects.com

COLD SUMMIT DEVELOPMENT
EARLYWOOD DR.
FRANKLIN, IN

EXTERIOR ELEVATIONS

REVISIONS:

No.	Description	Date

DRAWN BY: Author

CHECKED BY: Checker

DATE: Issue Date

NOVUS JOB NUMBER

2021-1122.03

SHEET NUMBER

A201

Project Status

ALL DESIGNS, DRAWINGS, AND SPECIFICATIONS DEPICTED ON THIS SHEET ARE PROPERTY OF NOVUS ARCHITECTS INC. COPYRIGHT 2020 ANY UNAUTHORIZED USE OR REPRODUCTION IS SUBJECT TO LEGAL PROSECUTION. POSSESSION IN ANY FORM CONSTITUTES ACCEPTANCE OF THESE CONDITIONS



KEYNOTES - EXTERIOR ELEVATION	
#	DESCRIPTION
1	INSULATED METAL PANEL
2	INFIT FREEZER DOOR. SEE DOOR SCHEDULE
3	ARCHITECTURAL METAL PANEL
4	PREFINISHED METAL COPING
5	CMU WITH BRICK VENEER
6	CONCRETE JOINT REVEALS
7	PREFINISHED MTL. APPLIED SIGNAGE
8	#152 GRAVE STAKE FORMLINER
9	PREFINISHED MTL. GUTTER AND DOWNSPOUTS
10	3'-10" WIDE PREFINISHED MTL. CANOPY
11	INSULATED DOOR DOOR W/ SHELTER. SEE DETAIL ON
13	CONCRETE STAIRS. SEE DETAIL ON SHEET A501
14	CONCRETE RAMP. SEE DETAIL ON SHEET A501
15	STEEL GRANTING STAIRS. SEE DETAIL ON SHEET A503
16	SECTIONAL DOOR. SEE SCHEDULE
17	HOLLOW METAL DOOR. SEE DOOR SCHEDULE
18	INSULATED METAL ROOF PANEL
19	EXTERIOR 6" DIAM. BOLLARD, PAINTED YELLOW SAFETY. SEE DETAIL
20	INSULATED ALUMINUM STOREFRONT WINDOW SYSTEM
21	3'-0" DEEP AWNING
22	1'-0" DEEP AWNING



NOVUS
always new

ASHEVILLE
ATLANTA
CHARLESTON
CHARLOTTE
JACKSONVILLE
ST. THOMAS USVI

NOVUSARCHITECTS.COM

656 KING STREET
CHARLESTON, SC 29403-4827
P: (843) 849-7407
www.novusarchitects.com

COLD SUMMIT DEVELOPMENT

EARLYWOOD DR.
FRANKLIN, IN

EXTERIOR ELEVATIONS

REVISIONS:

No.	Description	Date

DRAWN BY: Author

CHECKED BY: Checker

DATE: Issue Date

NOVUS JOB NUMBER




2021-1122.03

SHEET NUMBER

A202

Project Status

ALL DESIGNS, DRAWINGS, AND SPECIFICATIONS DEPICTED ON THIS SHEET ARE PROPERTY OF NOVUS ARCHITECTS INC. COPYRIGHT 2020 ANY UNAUTHORIZED USE OR REPRODUCTION IS SUBJECT TO LEGAL PROSECUTION. POSSESSION IN ANY FORM CONSTITUTES ACCEPTANCE OF THESE CONDITIONS

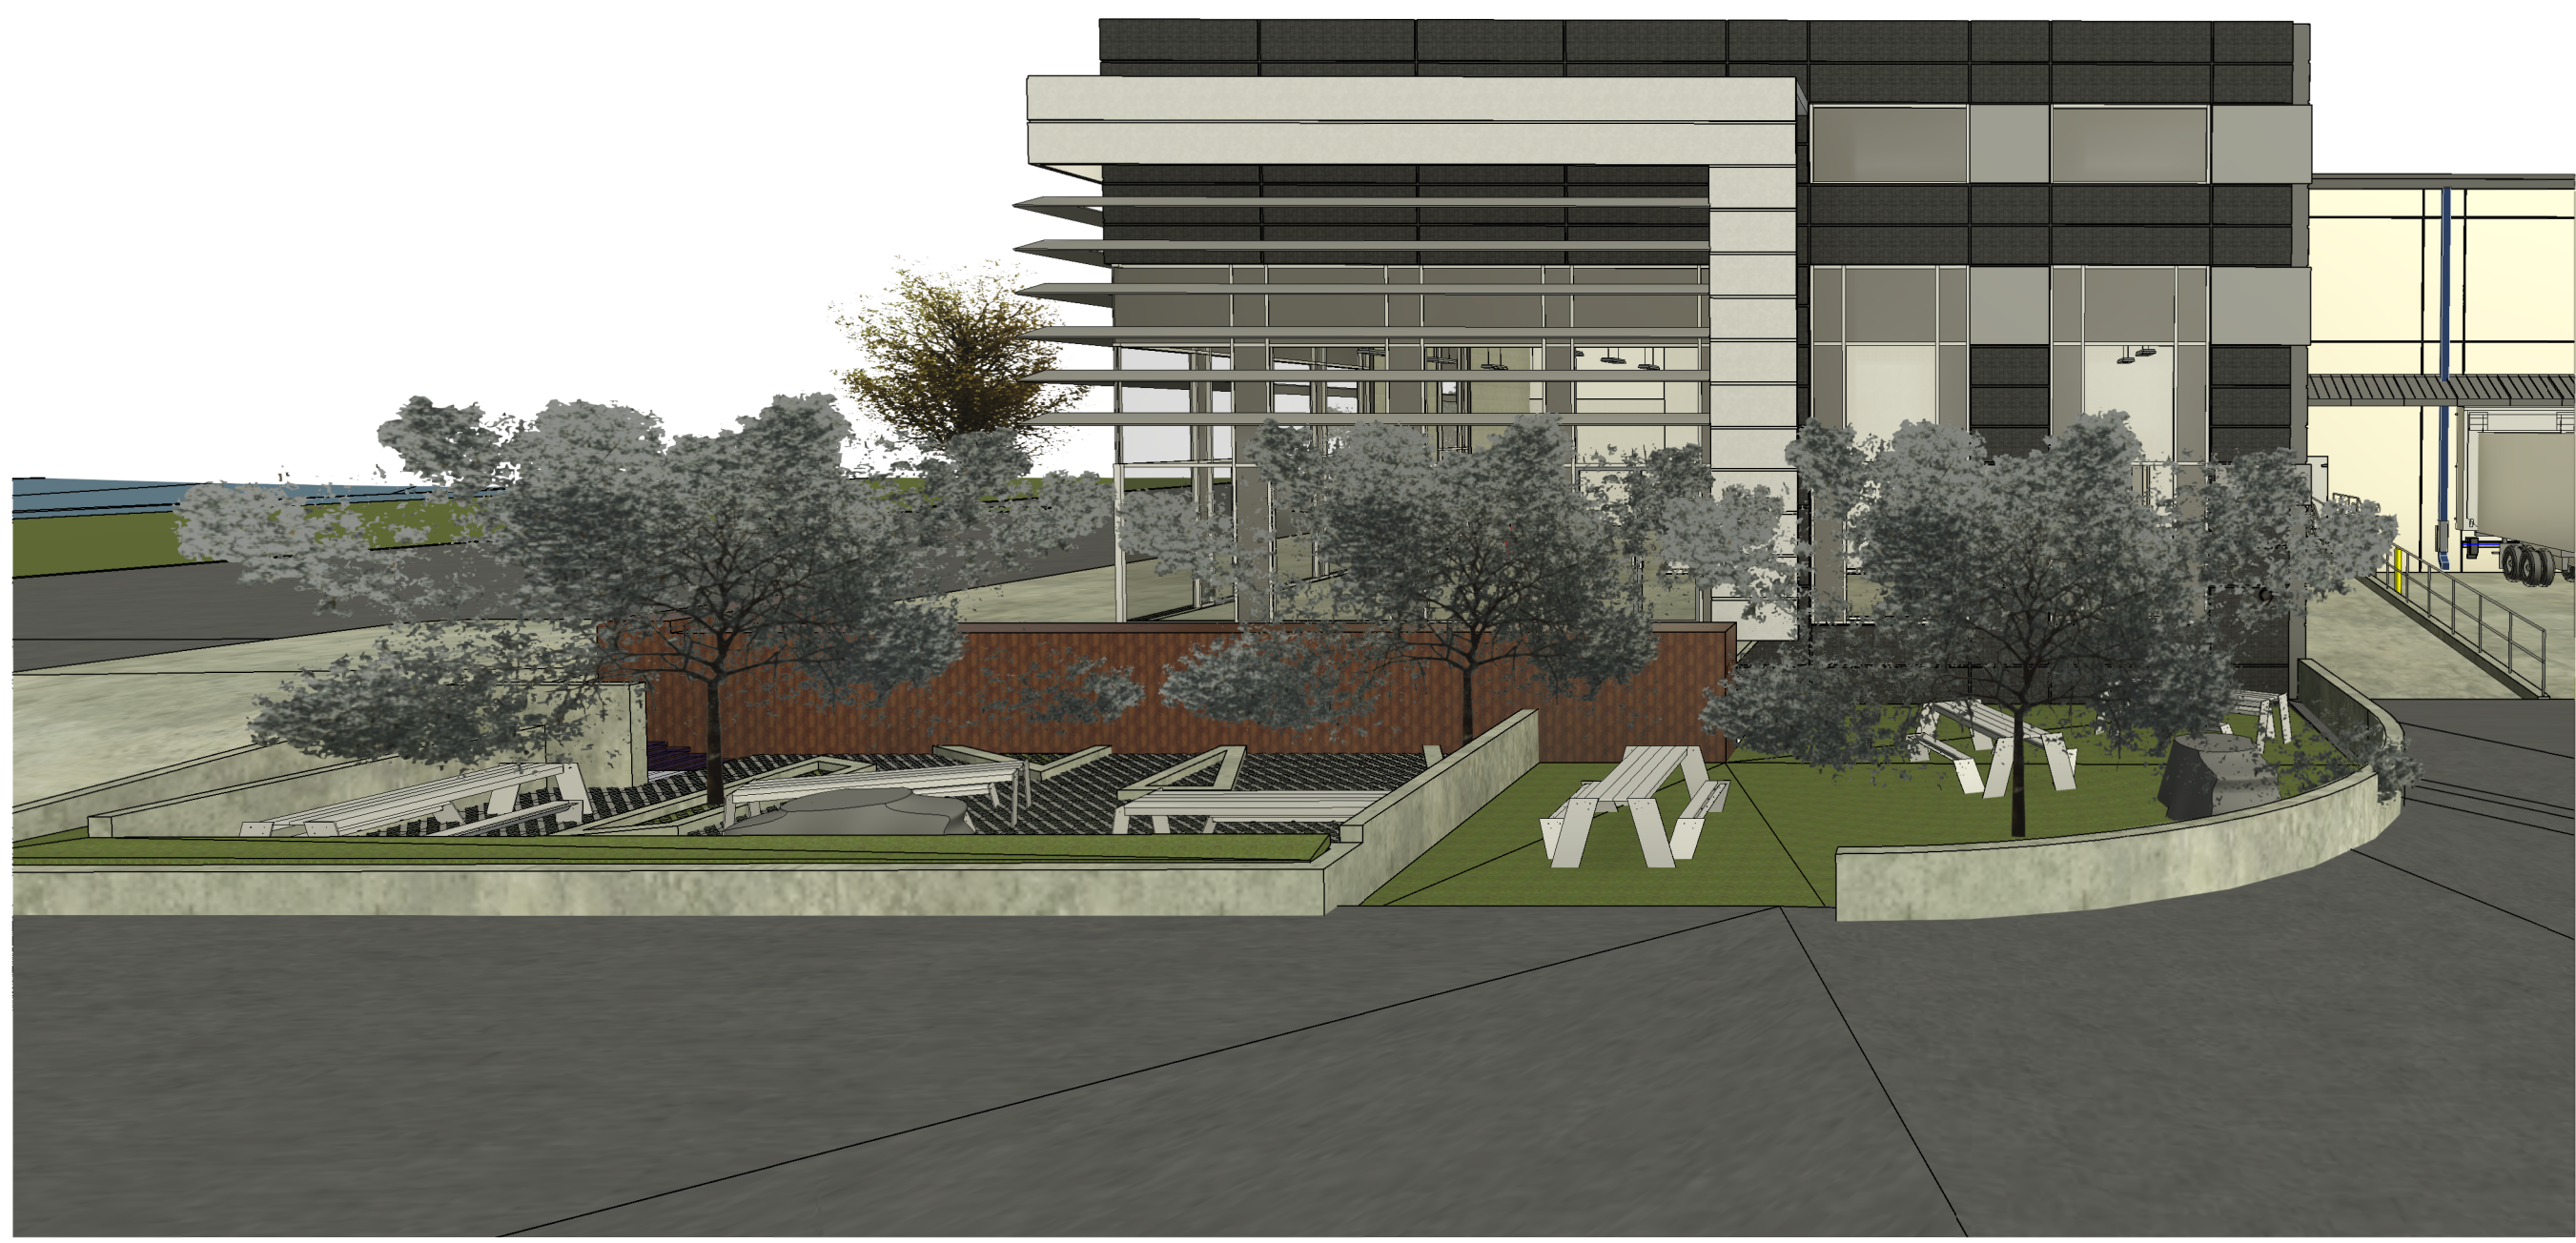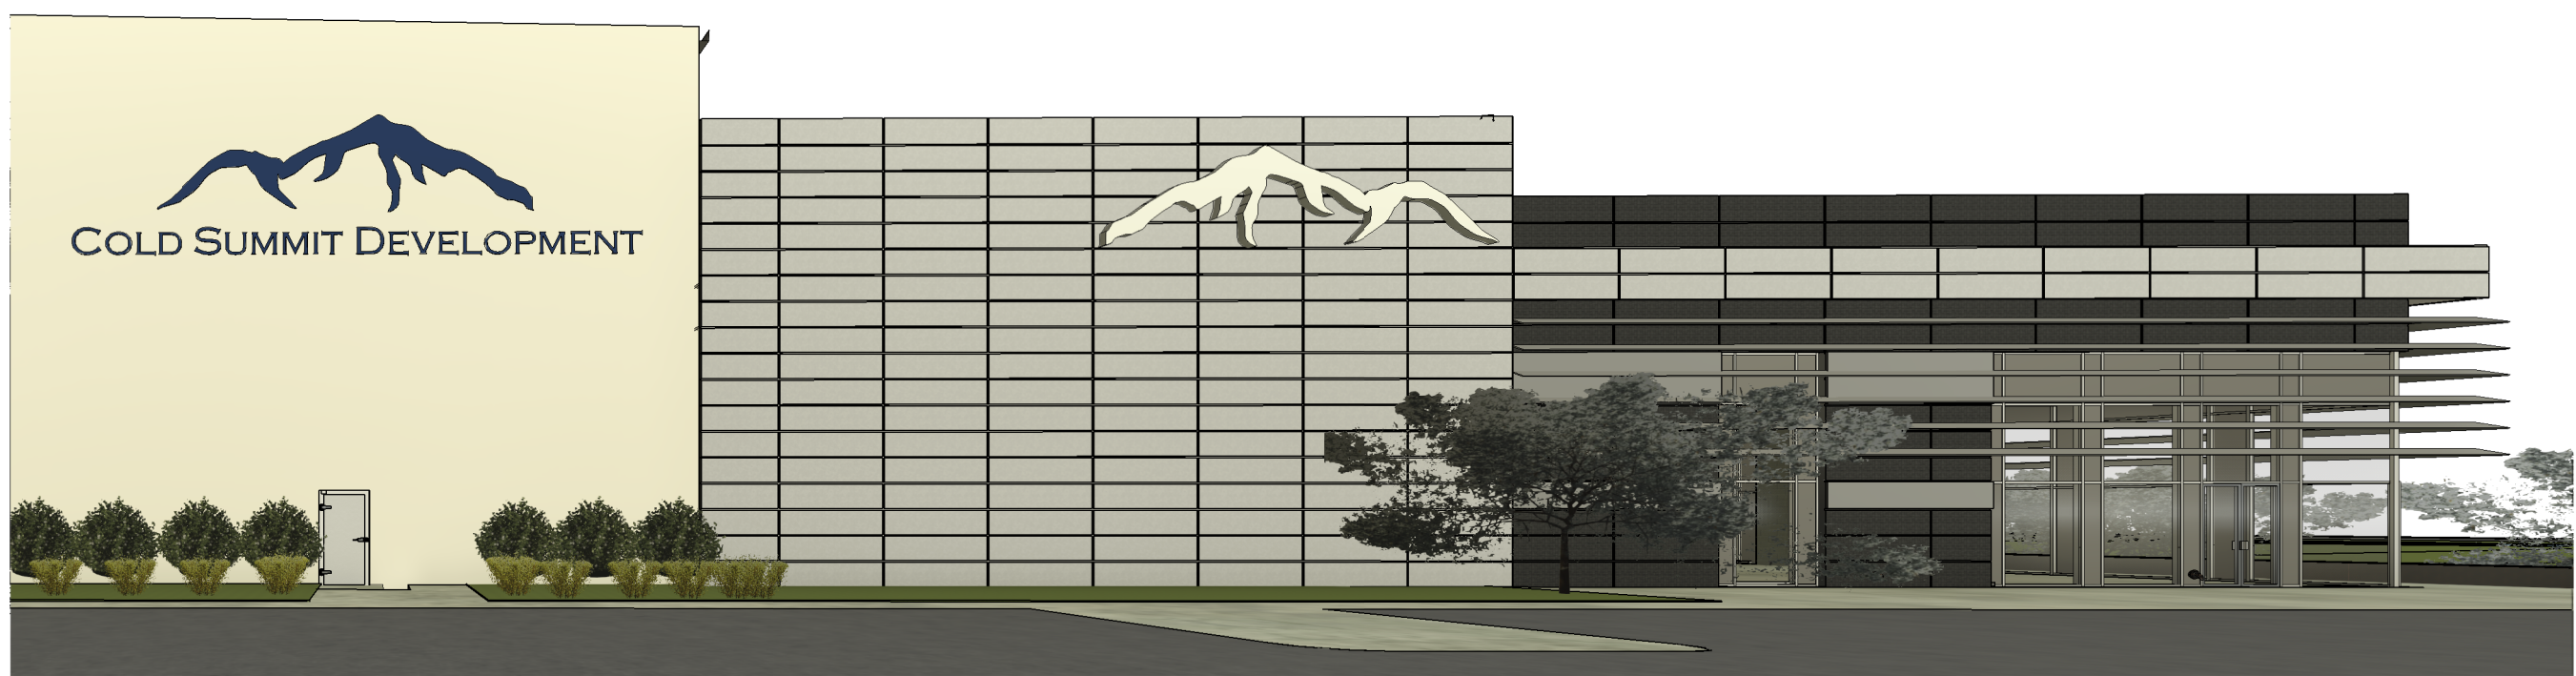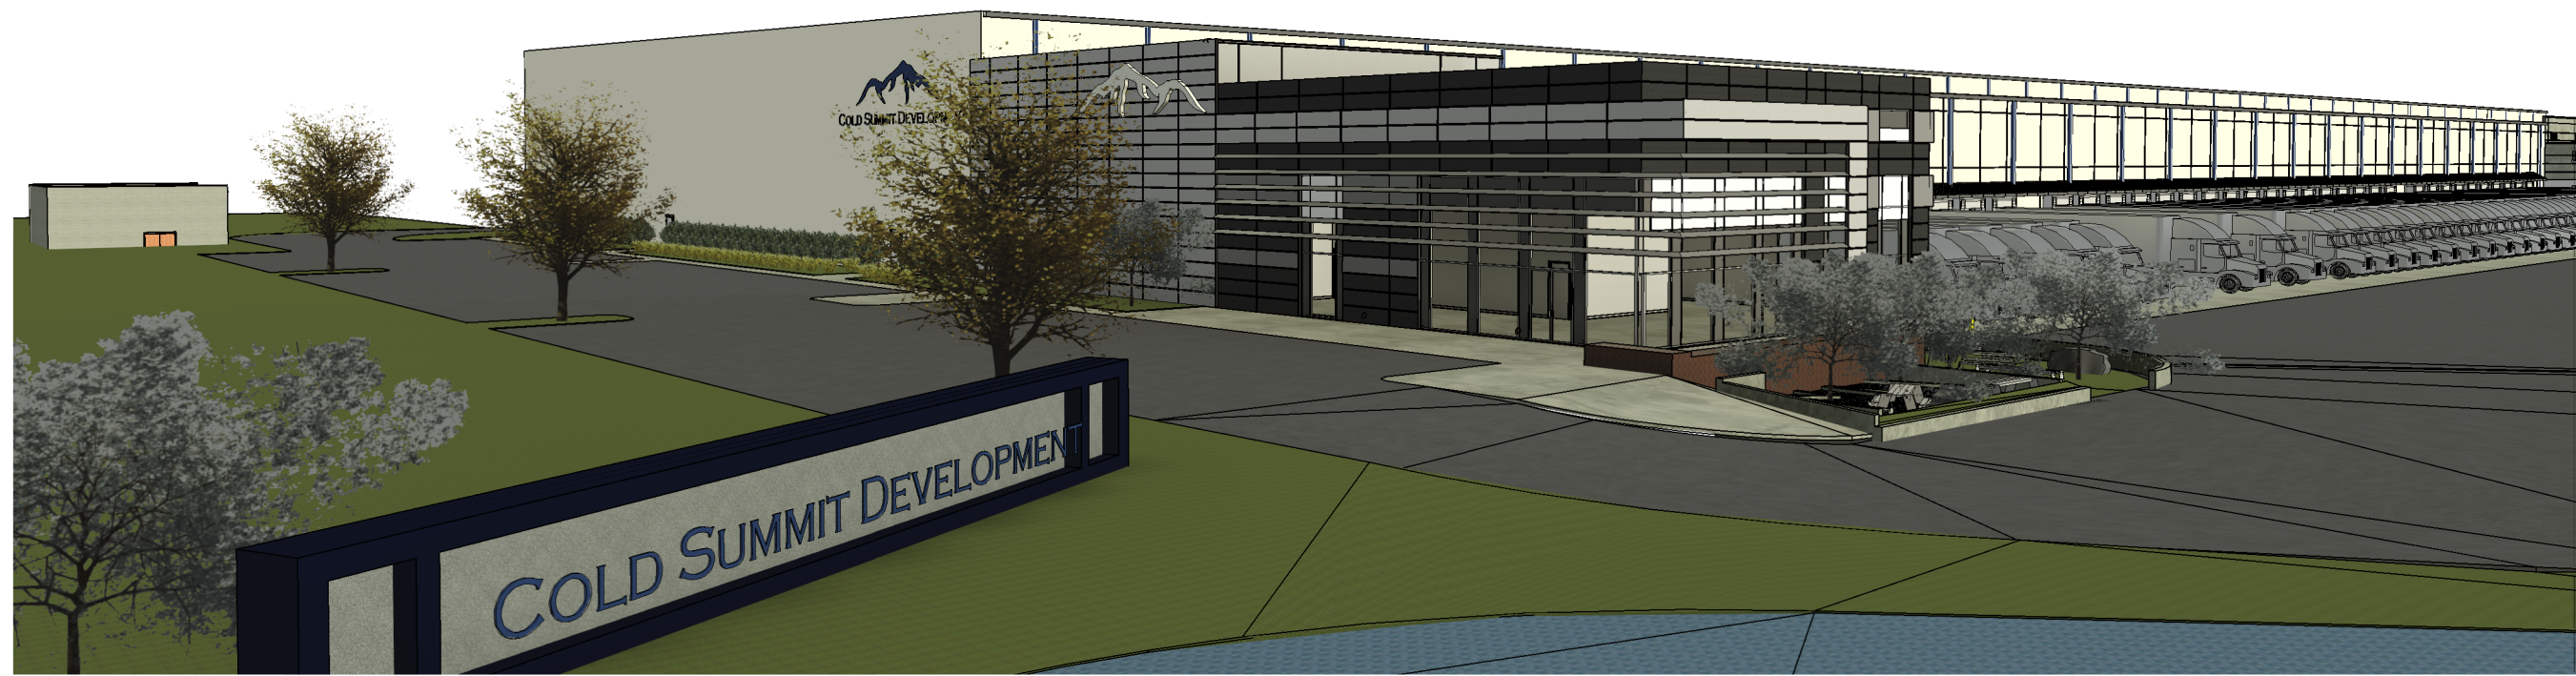



NOVUS
always new

ASHEVILLE
ATLANTA
CHARLESTON
CHARLOTTE
JACKSONVILLE
ST. THOMAS USVI

NOVUSARCHITECTS.COM

656 KING STREET
CHARLESTON, SC 29403-4827
P: (843) 849-7407
www.novusarchitects.com

COLD SUMMIT DEVELOPMENT

EARLYWOOD DR.
FRANKLIN, IN

RENDERINGS

REVISIONS: 		
No.	Description	Date

DRAWN BY:

Author

CHECKED BY:

Checker

DATE:

Issue Date

NOVUS JOB NUMBER

2021-1122.03

SHEET NUMBER

A902

Project Status