NOTE:
ACM CONTRACTOR SHALL BE RESPONSIBLE FOR ALL BLOCKING AND SHIMMING NEEDED FOR THEIR SYSTEM, TO PROVIDE PLUMB AND LEVEL PANEL FINISH.

NOTE:
JOINT LOCATIONS ON ACM PANELS ARE CONCEPTUAL. ACM PANEL MFG. TO SUBMIT FINAL JOINT LOCATIONS AND PANEL SIZES TO ARCHITECT FOR APPROVAL.

NOTE:
FRAMING CONTRACTOR SHALL INCLUDE IN BID TO INSTALL ALL BLOCKING IN EXTERIOR WALLS FOR SIGNAGE ANCHORING. FRAMING CONTRACTOR SHALL COORDINATE WITH G.C. FOR FINAL LOCATIONS AND SIZES OF BLOCKING TO ALLOW FOR PROPER SUPPORT OF SIGNAGE

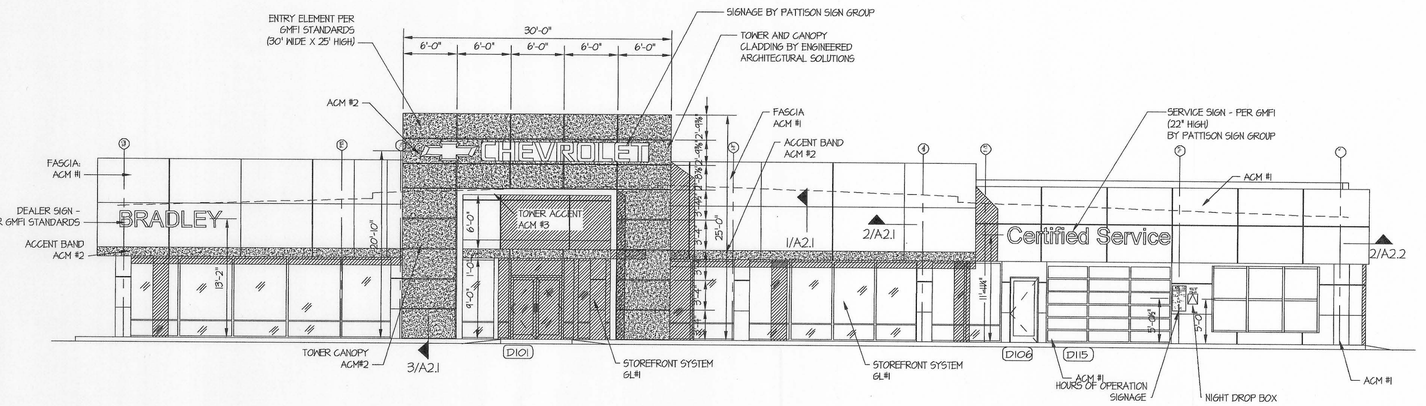

EAST ELEVATION
SCALE: 1/8" = 1'-0"

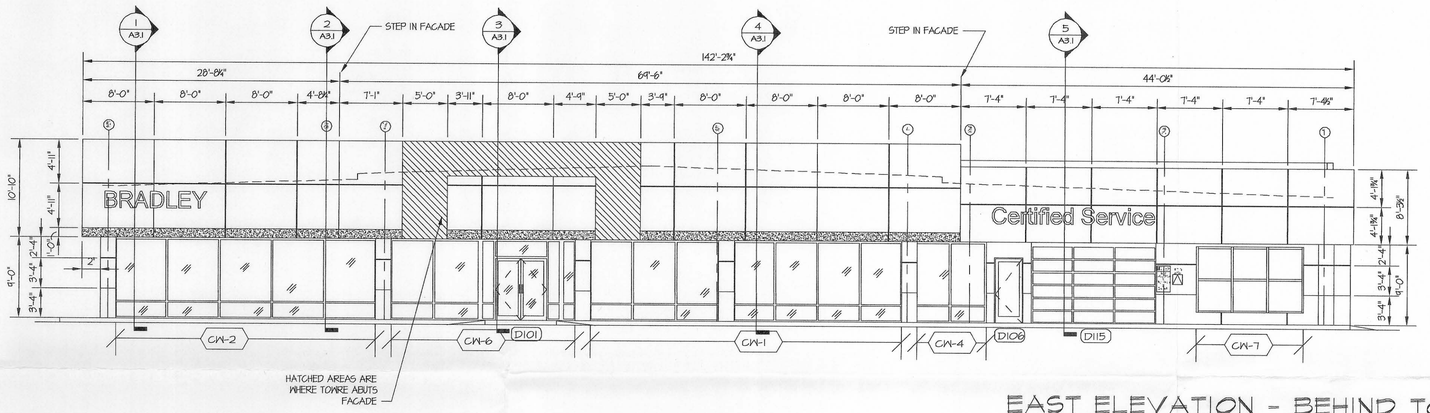

EAST ELEVATION - BEHIND TOWER
SCALE: 1/8" = 1'-0"

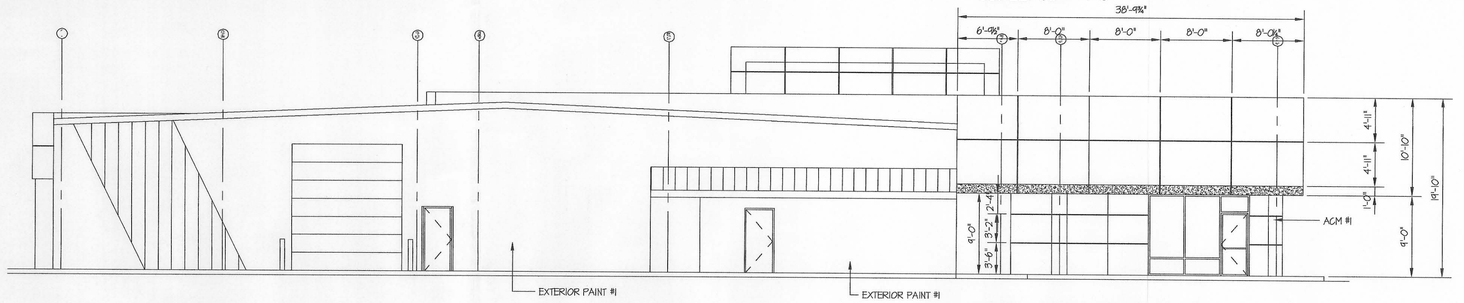

WEST ELEVATION
SCALE: 1/8" = 1'-0"

EXTERIOR				
ACM1	EXTERIOR AT MAIN SHOWROOM STRUCTURE	ALPOLIC TBX BRIGHT ALUMINUM METALLIC	ALUMINUM COMPOSITE MATERIAL	ALPOLIC OR EQUAL DAVE KEARNEY 757.382.5724 ALT. SOURCES: ALUCOBOND, ALCOA
ACM2	ENTRY ELEMENT	ALPOLIC CVB BLUE COLOR TO MATCH PMS 300 CHEVROLET BLUE	ALUMINUM COMPOSITE MATERIAL	ALPOLIC OR EQUAL DAVE KEARNEY 757.382.5724 ALT. SOURCES: ALUCOBOND, ALCOA
ACM3	ENTRY ELEMENT	ALPOLIC DM HLZ ALUMINUM BRUSHED HAIRLINE ALUMINUM	ALUMINUM COMPOSITE MATERIAL	ALPOLIC OR EQUAL DAVE KEARNEY 757.382.5724 ALT. SOURCES: ALUCOBOND, ALCOA
EP1	SERVICE BUILDING STRUCTURE AND ANY OTHER BUILDING EXTERIOR EXCEPT MAIN SHOWROOM	BENJAMIN MOORE OC-61 WHITE DIAMOND	EXTERIOR GRADE PAINT	LOCAL BENJAMIN MOORE PAINT SUPPLY STORE WWW.BENJAMINMOORE.COM
EP2	EXTERIORS AT MAIN SHOWROOM STRUCTURE PAINT TO MATCH ACM-1	BENJAMIN MOORE 2121-40 SILVER HALF DOLLAR	EXTERIOR GRADE PAINT	LOCAL BENJAMIN MOORE PAINT SUPPLY STORE WWW.BENJAMINMOORE.COM
GL1	GLAZING, GLASS DOORS	CLEAR GLASS WITH ANODIZED ALUMINUM APPEARANCE FRAMING	GLAZING	GENERAL CONTRACTOR
CMU1*	SERVICE BUILDING STRUCTURE AND ANY OTHER BUILDING EXTERIOR EXCEPT MAIN SHOWROOM	INTEGRAL COLOR TO MATCH EP1 GROUT TO MATCH	BURNISHED OR SPLIT FACED CONCRETE MASONRY UNIT	LOCAL SUPPLIER
CMU2*	SERVICE BUILDING STRUCTURE AND ANY OTHER BUILDING EXTERIOR EXCEPT MAIN SHOWROOM	INTEGRAL COLOR TO MATCH EP2 CAVERN LIMESTONE GROUT TO MATCH	BURNISHED OR SPLIT FACED CONCRETE MASONRY UNIT	LOCAL SUPPLIER

DETAILS SHOWN FOR DESIGN INTENT ONLY - SELECTED MANUFACTURER TO SUBMIT CONNECTION DETAILS TO ARCHITECT FOR REVIEW AND COORDINATION

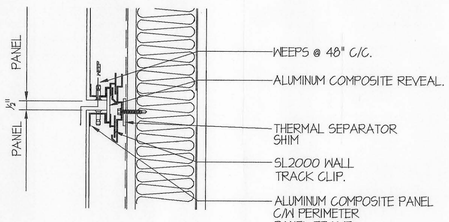

1 A2.1 HORIZONTAL JOINT
SCALE: 3" = 1'-0"

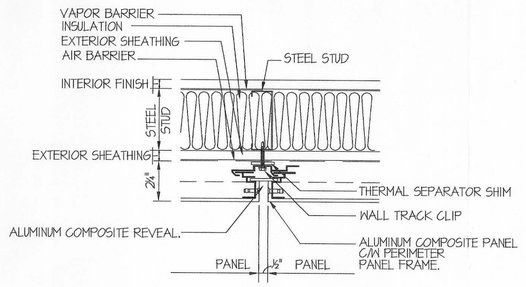

2 A2.1 VERTICAL JOINT
SCALE: 3" = 1'-0"

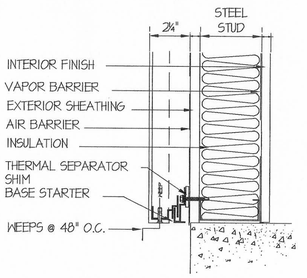

3 A2.1 BASE CONDITION
SCALE: 3" = 1'-0"

© 2012 Copyright JACK by JT Designers. These drawings are the property of JT Designers and may not be reproduced in any form, by any method, for any purpose, except with the written consent of JT Designers. Any violation of this restriction will be subject to legal action. Visual contact with these drawings shall constitute agreement with these restrictions. All common law rights are reserved. Unpublished rights duly noted under the applicable laws of the United States and other countries where these drawings may be used.

REMODEL
SQ. FT.: See Site
USE: B/S1-SALE-SHOP
CONST: III-B

Scope Drawings
These drawings indicate the general scope of the project in terms of architectural design concept, the dimensions of the building, the major architectural elements and the type of structural, mechanical and electrical systems. The drawings do not necessarily indicate or describe all work required for full performance and completion of the requirements of the contract. On the basis of the general scope indicated or described, the trade contractors shall furnish all items required for the proper execution and completion of the work.

JT DESIGNERS, INC.
PLANNING CONSULTANTS
10229 E. HEATHER HILLS RD
INDIANAPOLIS, IN 46229
PH: 317-828-1166 FAX: 317-894-3842

EXTERIOR ELEVATIONS

SHEET: A2.1

ISSUE:

JACK P. MORGAN
AIA CSI - ARCHITECT
6555 AINTREE PLACE
INDIANAPOLIS, IN 46250-4423
PH: 317-576-1081 FAX: 317-508-4516
email: morwalsop1@aol.com

JACK PHILIP MORGAN REGISTERED No. 3266 9/23/12 STATE OF INDIANA ARCHITECT

SEAL

DATE 06/15/12
ISSUE FILE/BID

PROPOSED DESIGN FOR:
BRADLEY CHEVY SALES- SERVICE
1550 N. Morton Street
Franklin, Indiana 46131

BAC 112911