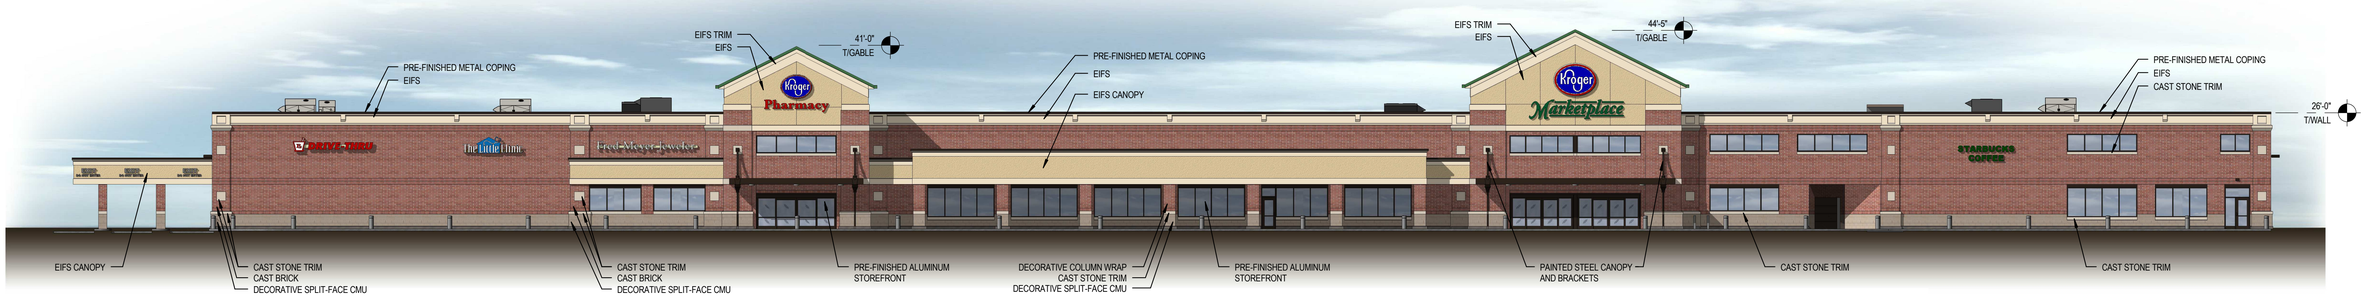

EAST ELEVATION

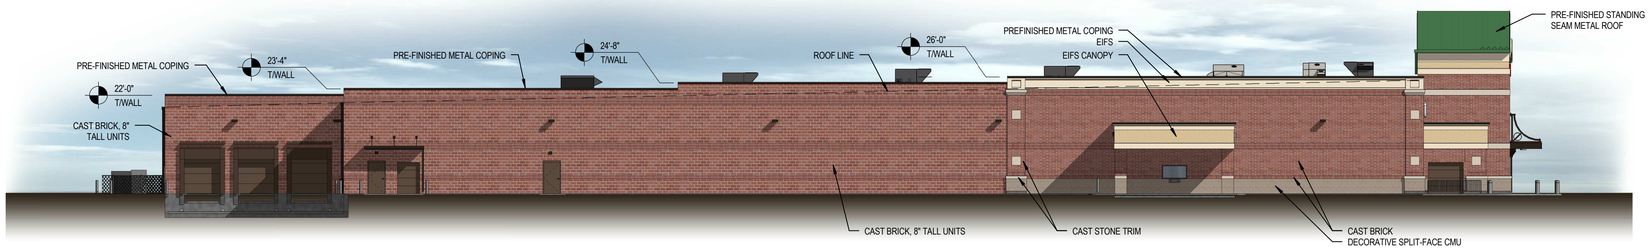

SOUTH ELEVATION

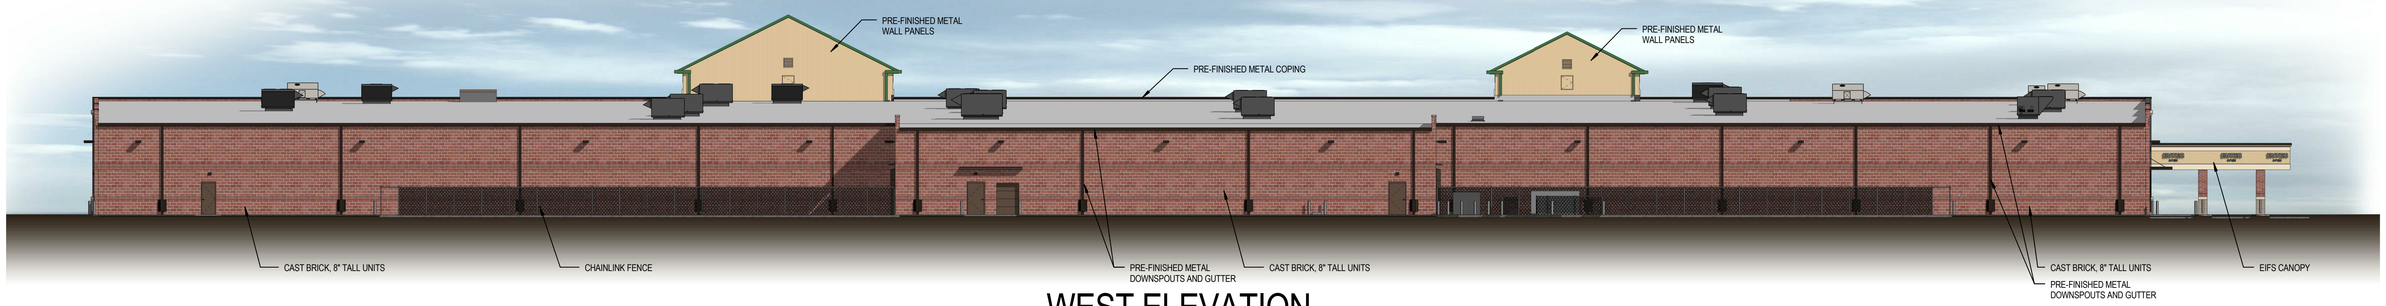

WEST ELEVATION

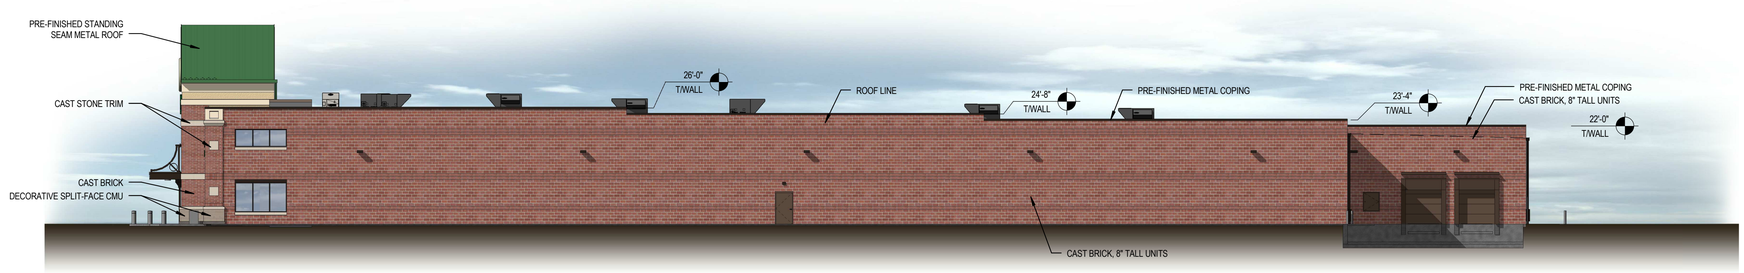

NORTH ELEVATION

Kroger J979

January 30, 2015

Received: February 12, 2015

Franklin, IN

515502.06

architecture + design