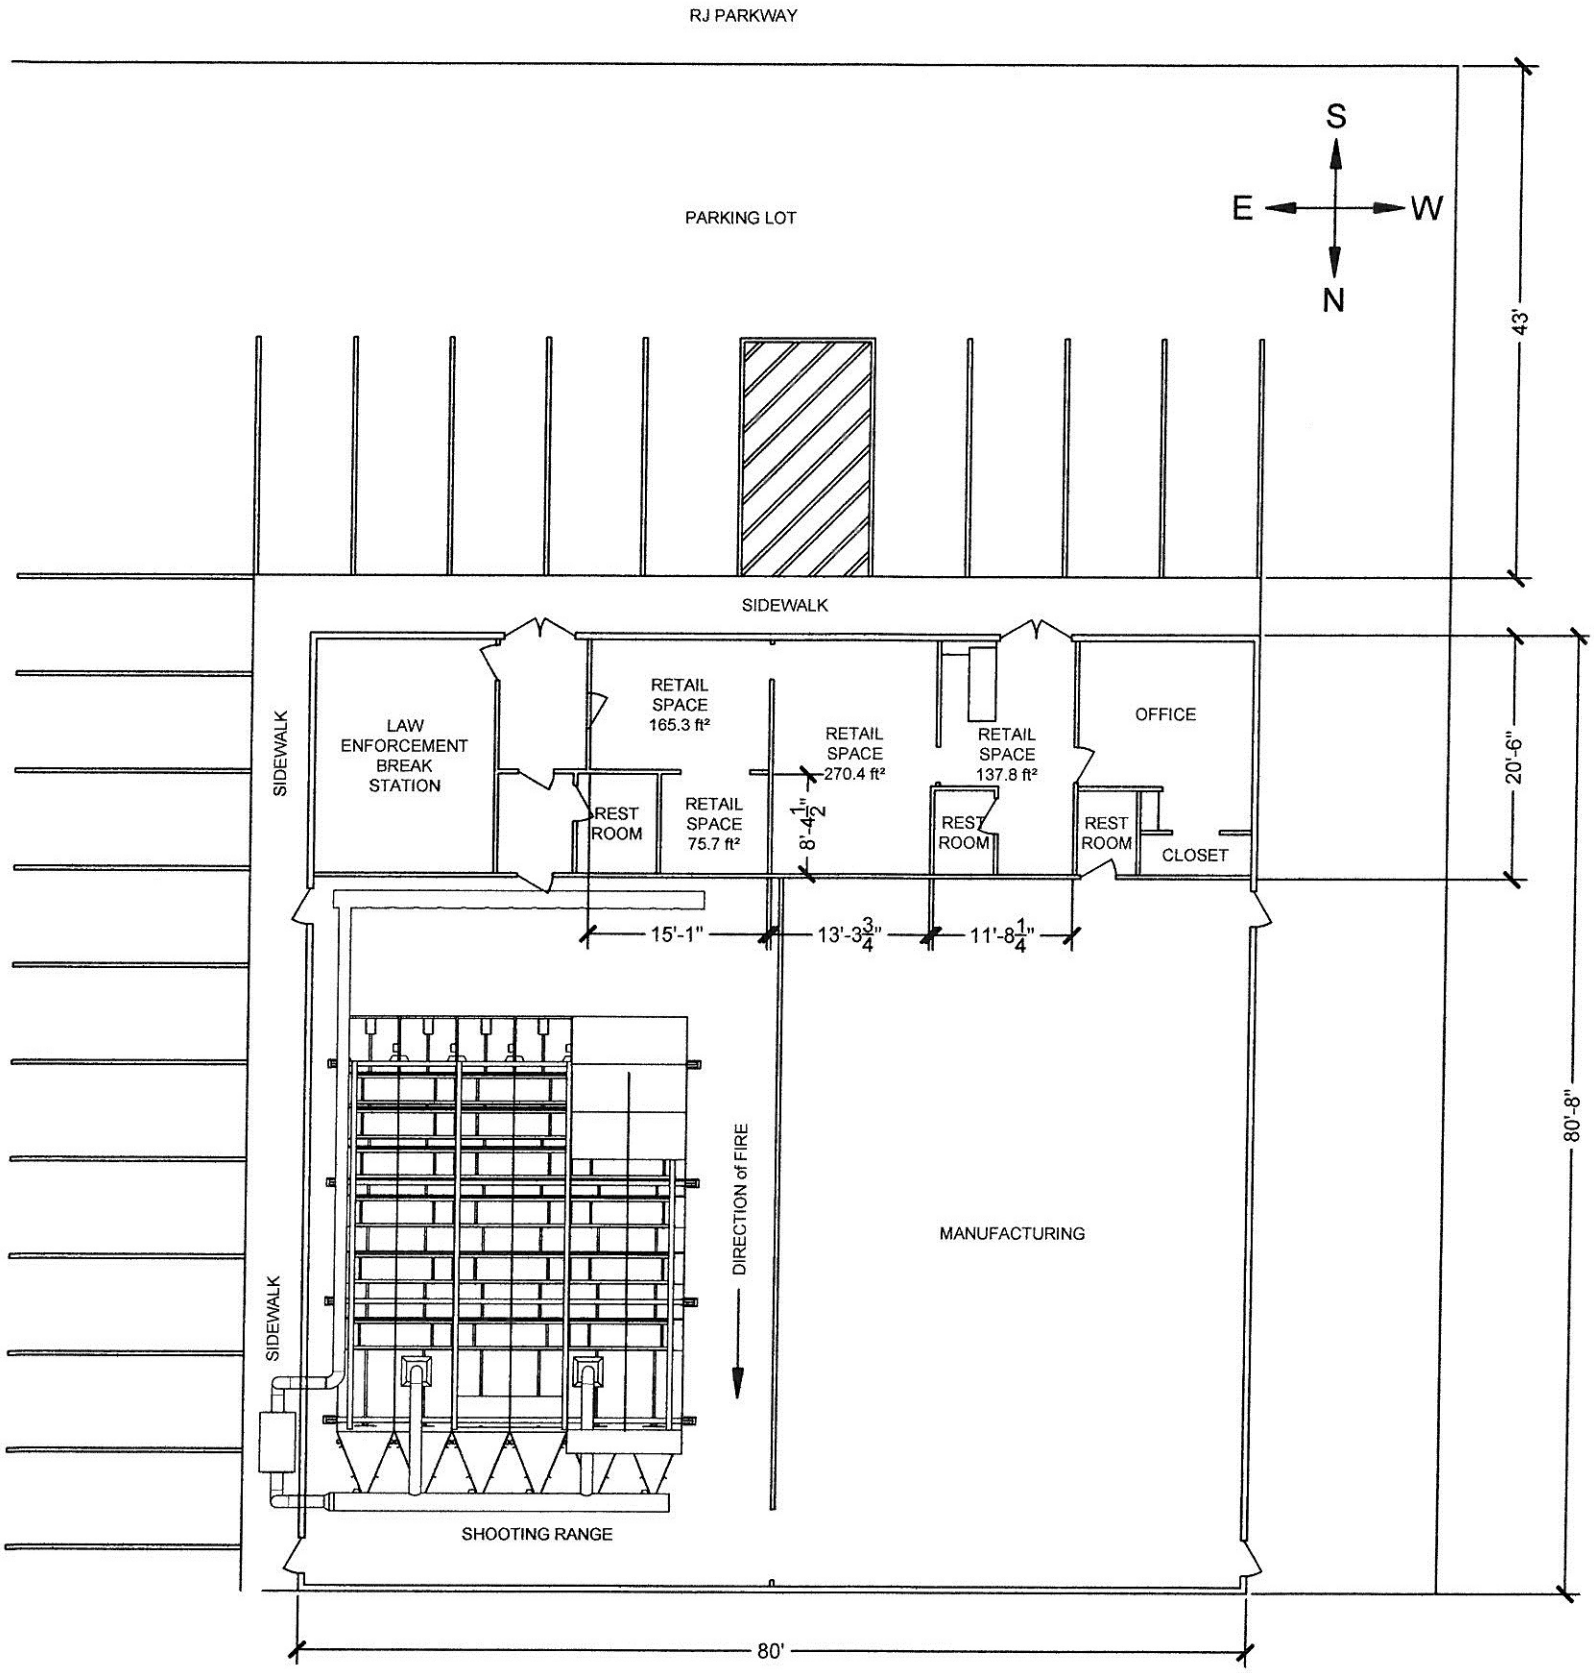
RJ PARKWAY
PARKING LOT
S
E
W
N
43'
SIDEWALK
SIDEWALK
LAW ENFORCEMENT BREAK STATION
RETAIL SPACE 165.3 ft²
REST ROOM
RETAIL SPACE 75.7 ft²
RETAIL SPACE 270.4 ft²
8'-4 1/2"
RETAIL SPACE 137.8 ft²
REST ROOM
OFFICE
REST ROOM
CLOSET
20'-6"
15'-1"
13'-3 3/4"
11'-8 1/4"
80'-8"
DIRECTION of FIRE
MANUFACTURING
SIDEWALK
SHOOTING RANGE
80'