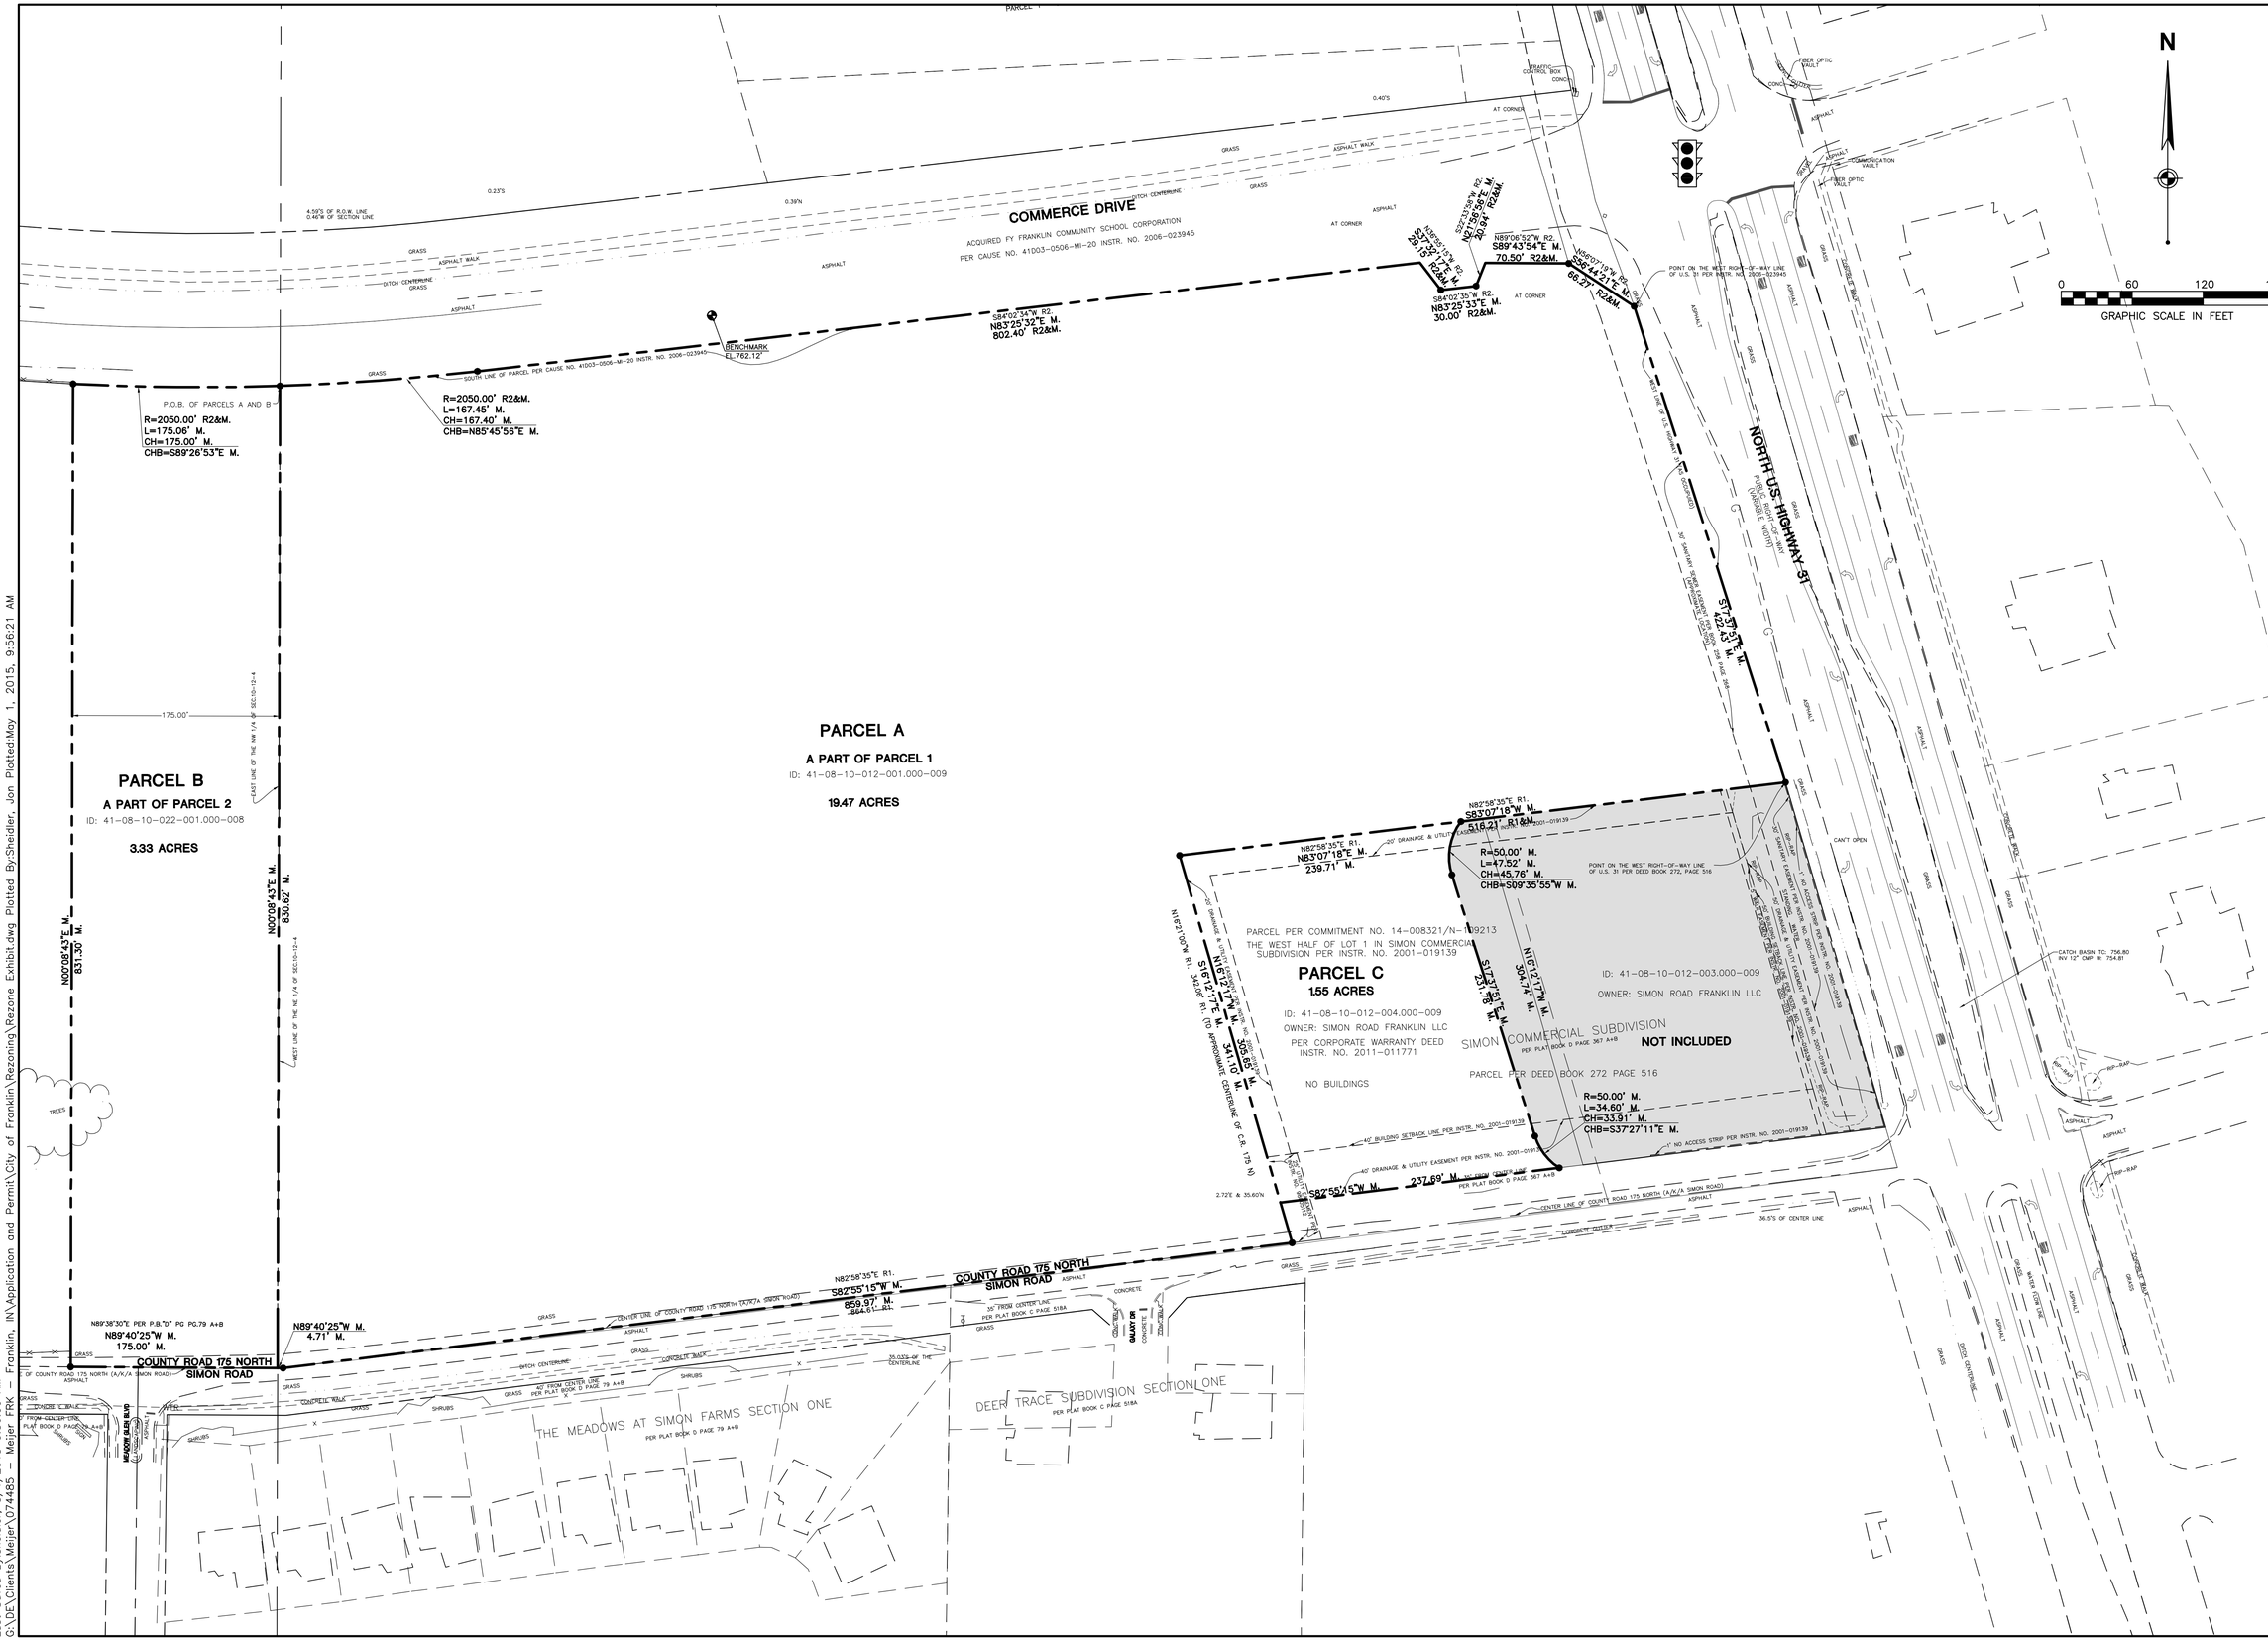

No.	DATE	REVISION

PROJECT No: 74485
DATE 05/01/15
DES. KAC
DR. KAC
CKD. JRS

7635 Interactive Way
Suite 100
Indianapolis, IN 46278
317.299.7500
FAX: 317.291.5805
WOOLPERT

MEIJER (FRK)

US 31 & COMMERCE DRIVE
FRANKLIN, IN 46131

REZONE EXHIBIT

SHEET NO.

EX-1

Layout Tab Name: EX-1, Images: , Xrefs: 74485-x.dwg
Last Saved By:sheidler, 5/1/2015 9:56:06 AM
G:\DE\Clients\Meijer\074485 - Meijer FRK - Franklin, IN\Application and Permit\City of Franklin\Rezoning\Rezone Exhibit.dwg Plotted By:Sheidler, Jon Plotted:May 1, 2015, 9:56:21 AM