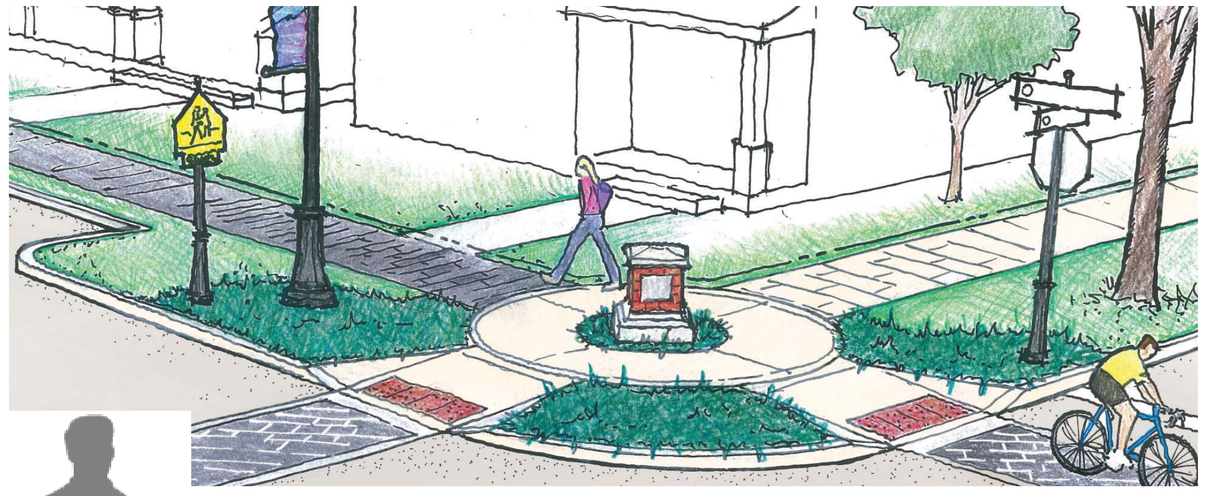

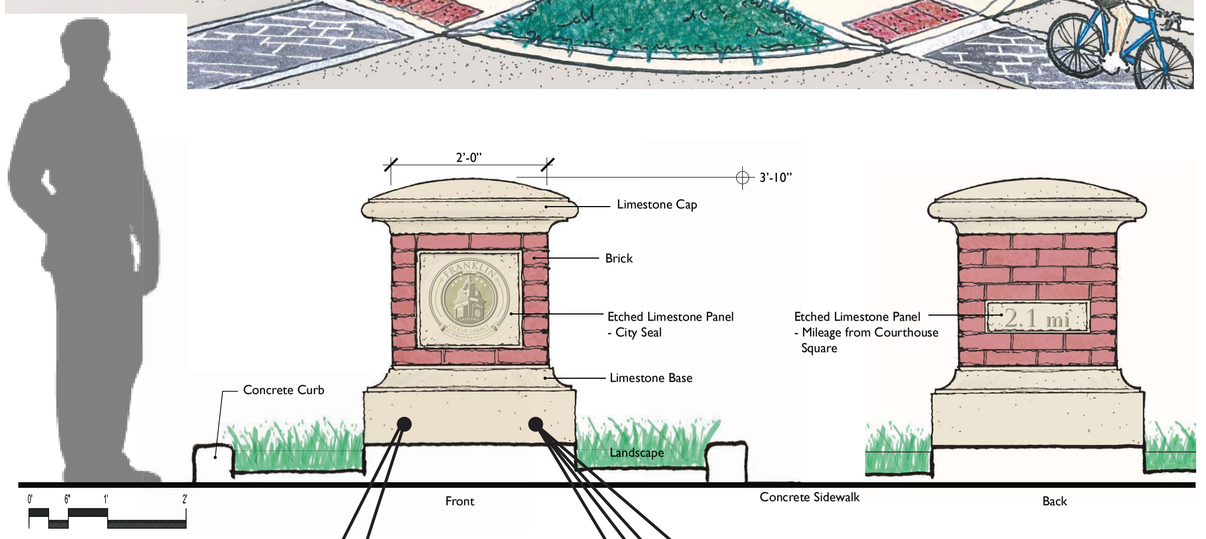

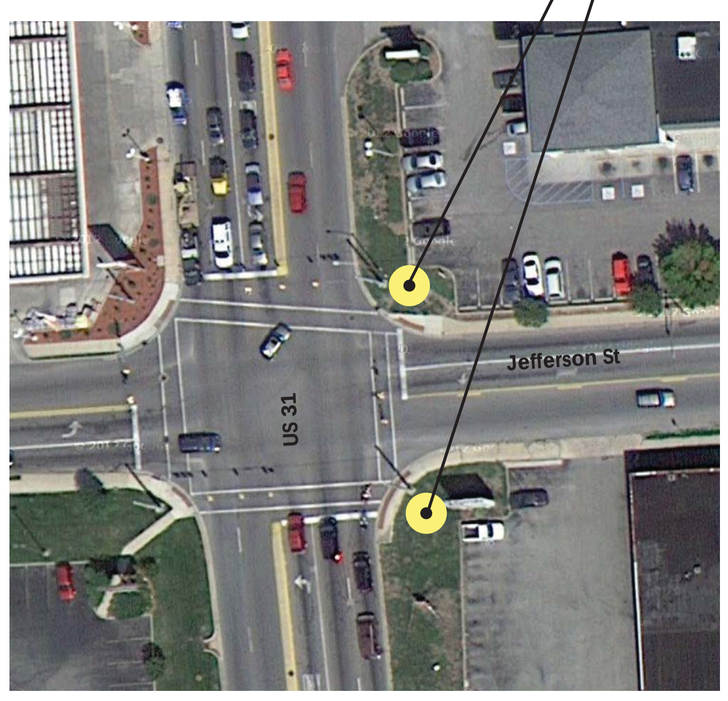

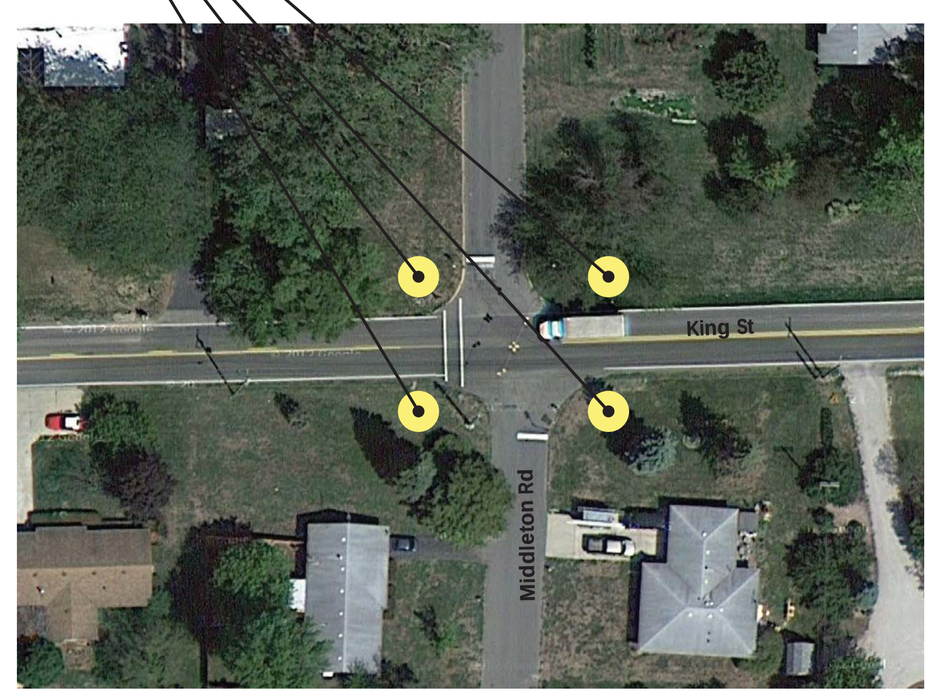

Intersection Monuments - US 31 and Middleton Road

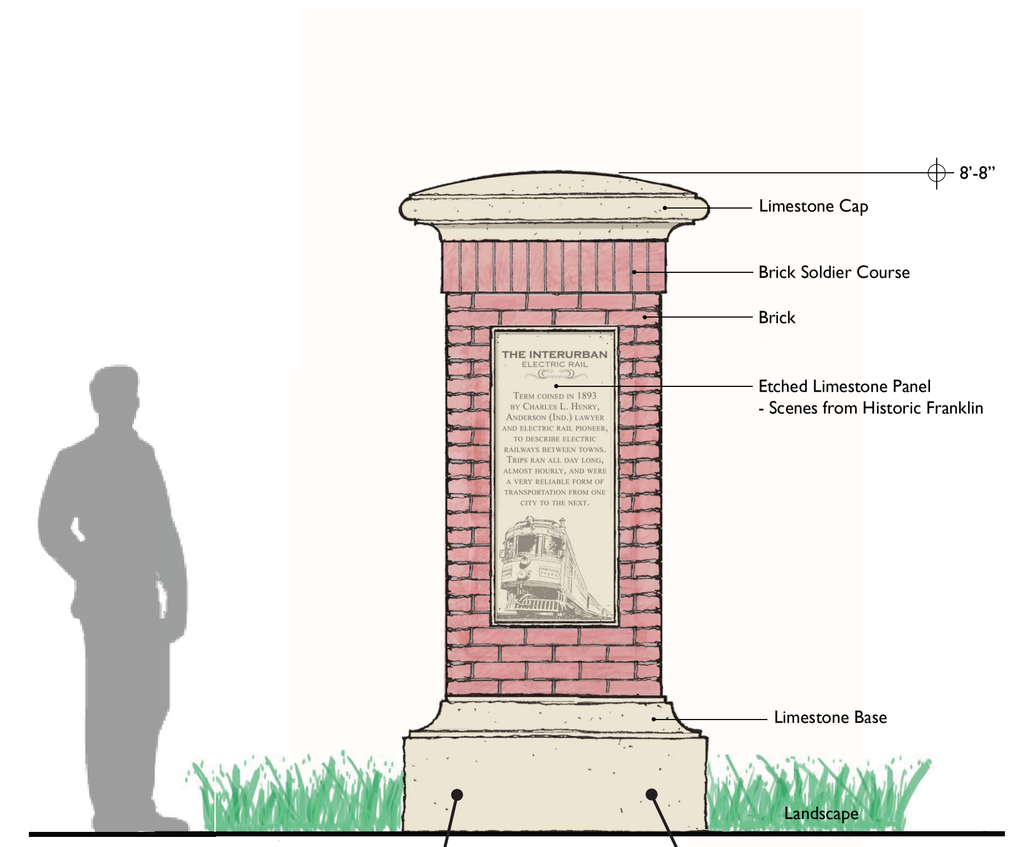

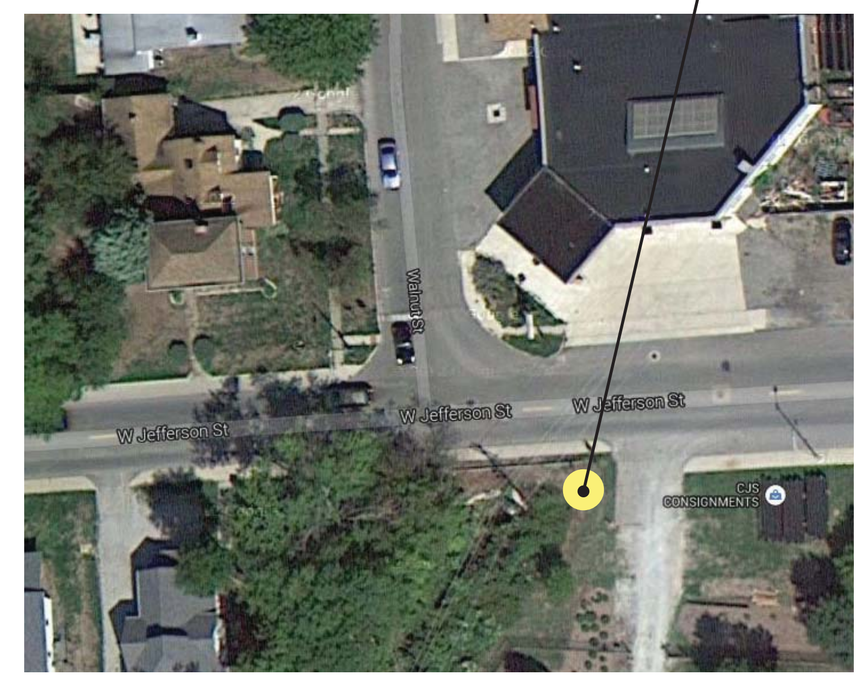

Proposed Monument Locations - Jefferson & Walnut / Jefferson & N. Crowell

REMENSCHNEIDER ASSOCIATES, INC.
landscape architecture & planning

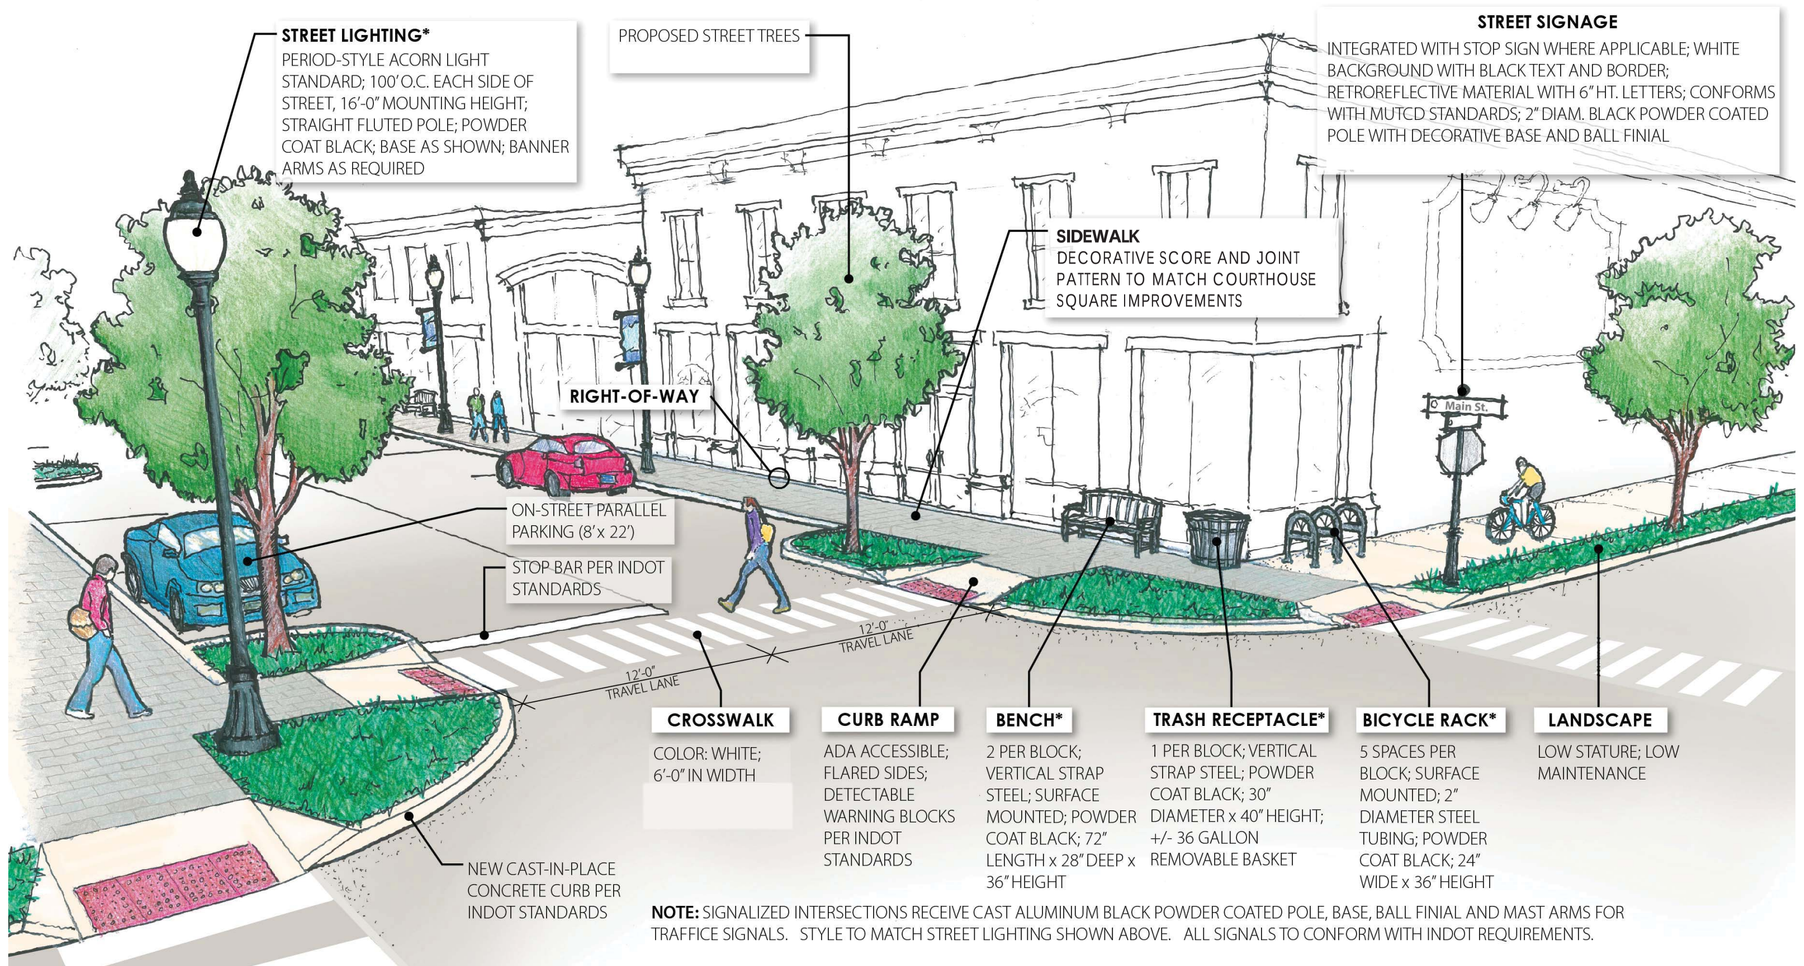

Conceptual Downtown Streetscape Elements

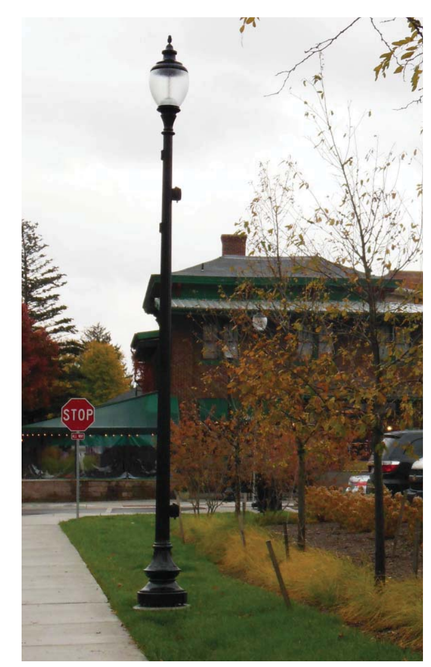

Street Furnishings - Currently Installed in Franklin

Boulevard - Example with Planted Median

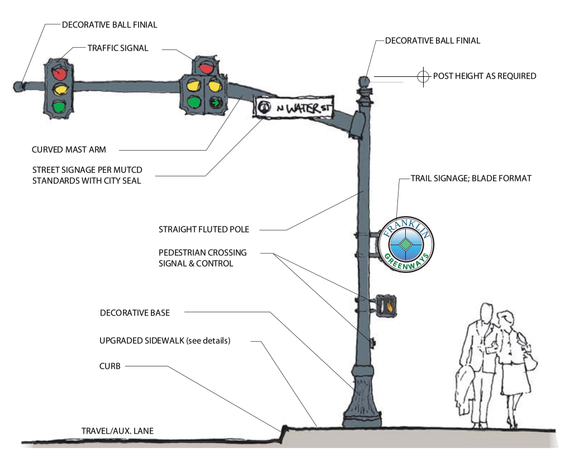

Signal Poles - Example of Black Cantilever Mast Arm and Decorative Base

Proposed Jackson Street Intersection - ADA Ramp Design

FRANKLIN INDIANA CITY OF CHOICE

CROSSROAD ENGINEERS, PC

REMENSCHNEIDER ASSOCIATES, INC.
landscape architecture & planning