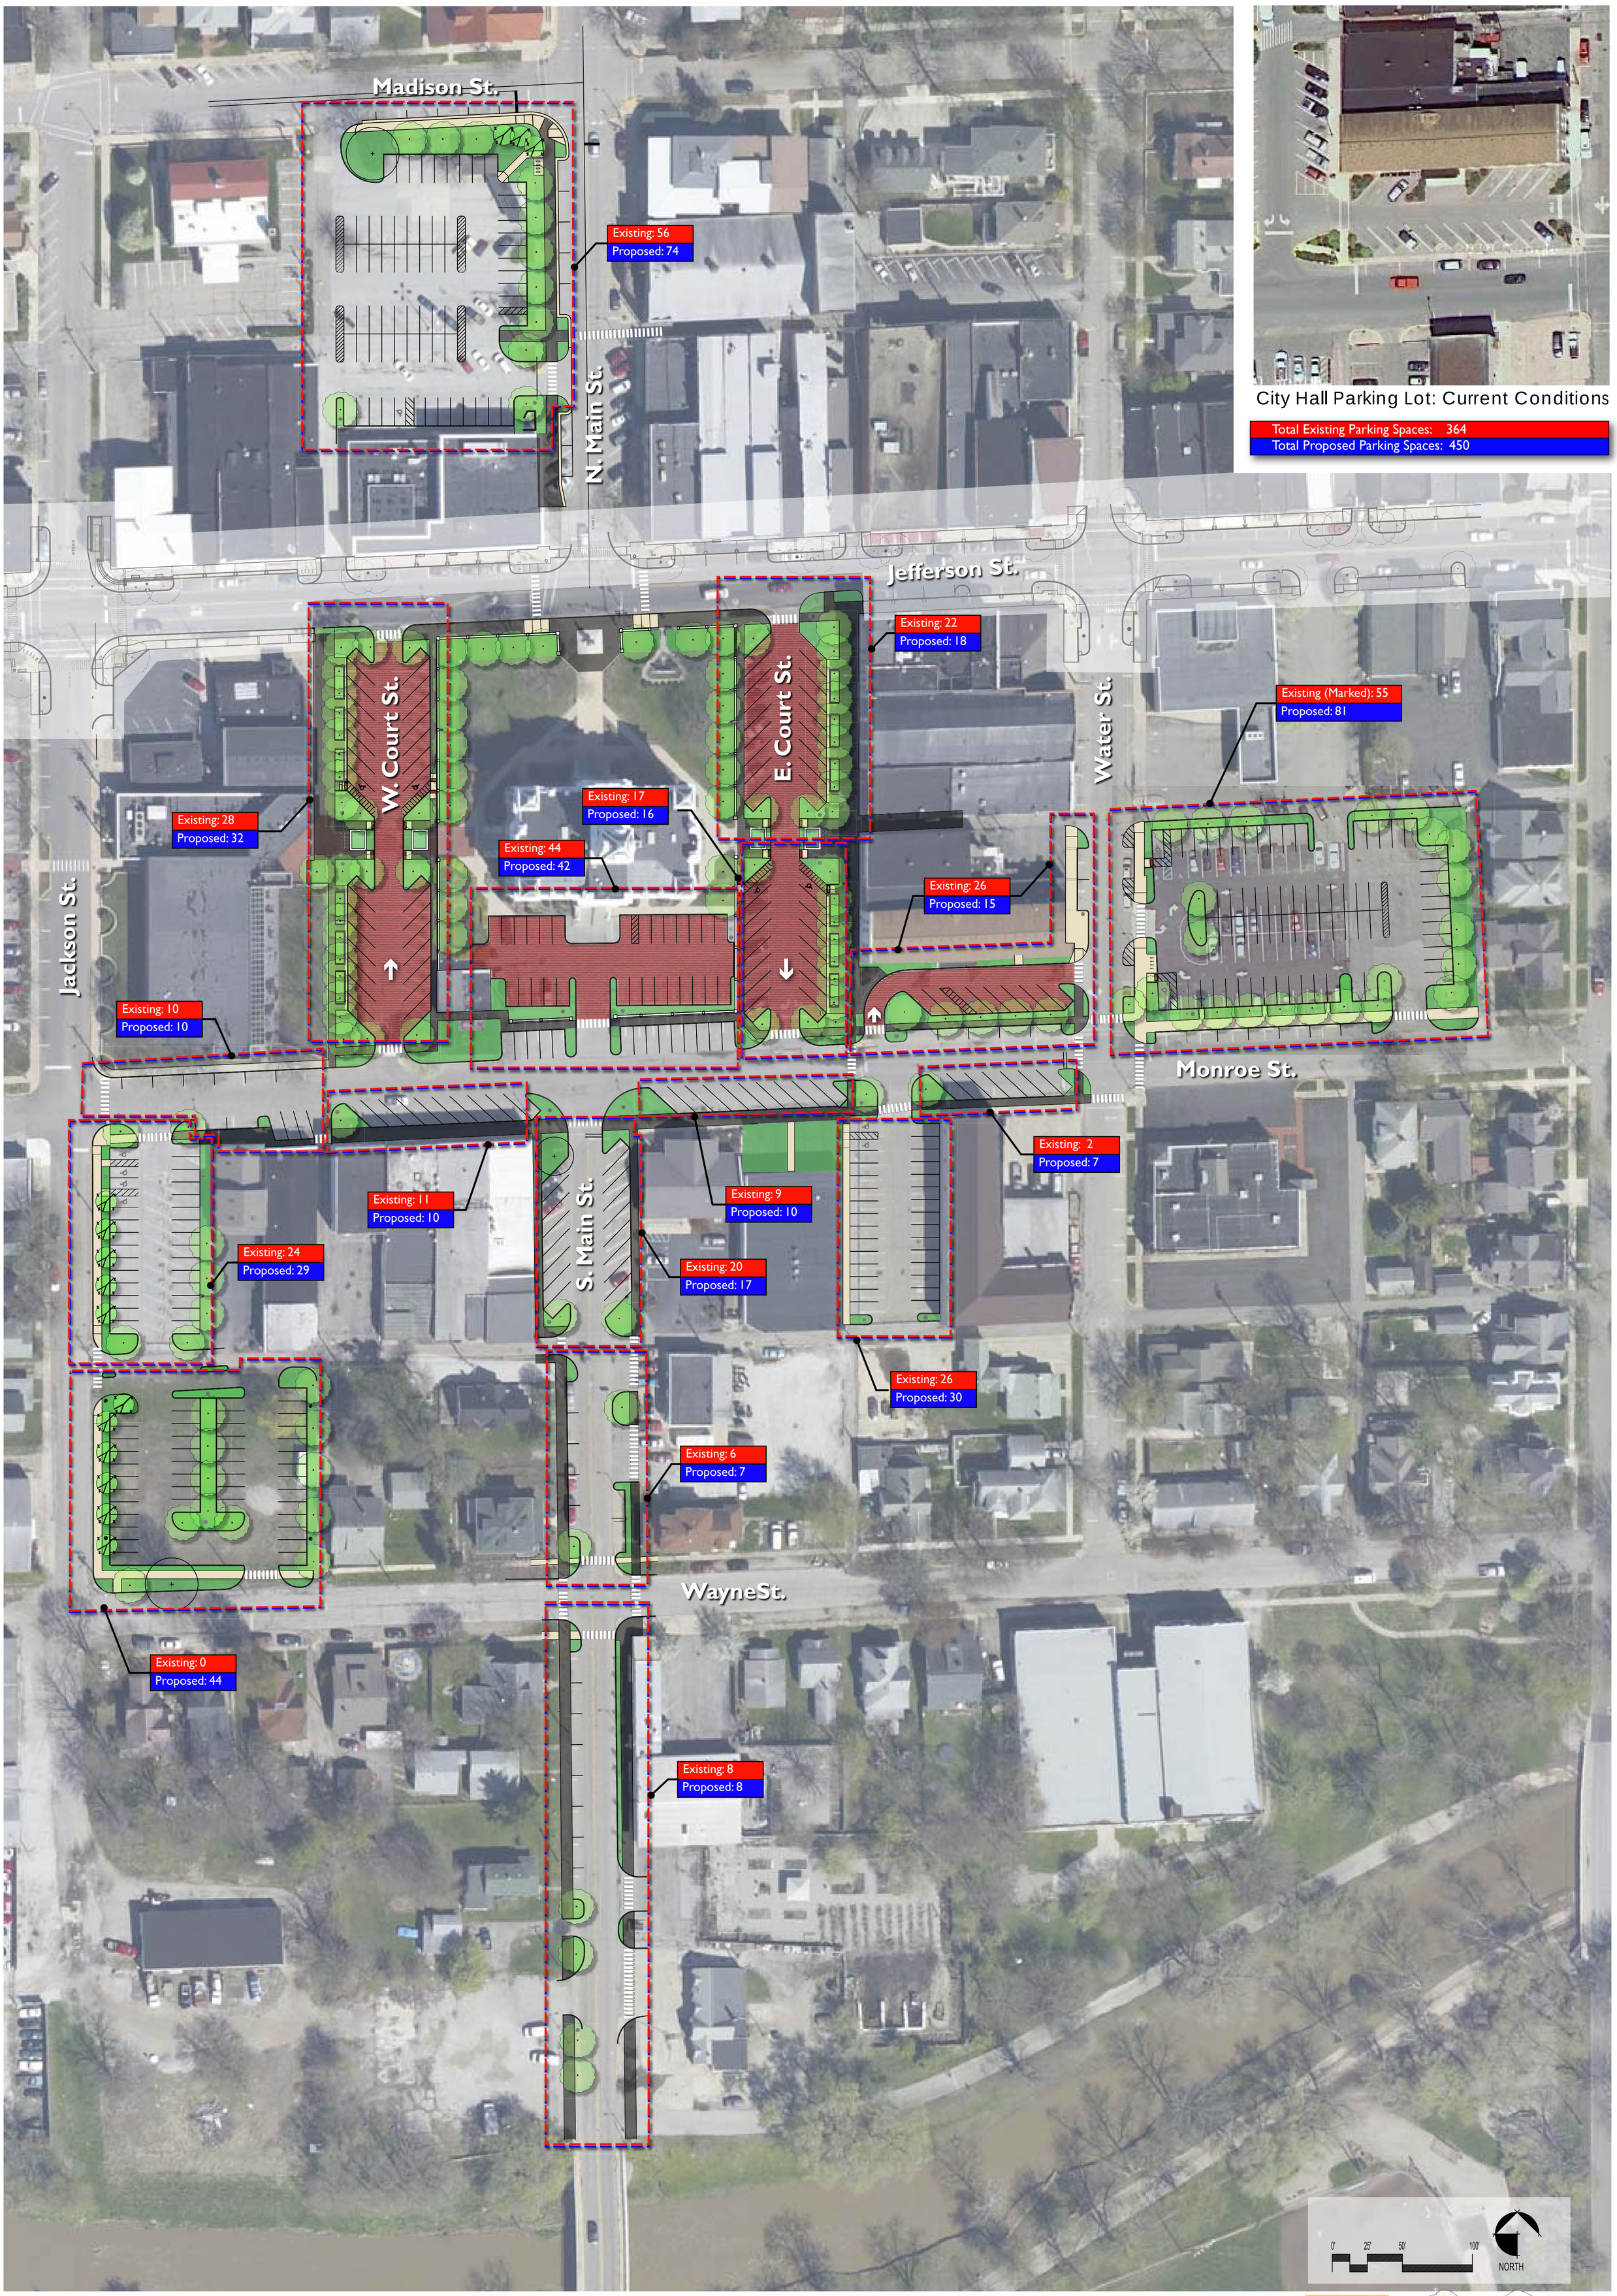

Downtown Parking Exhibit

16 August 2012

CROSSROAD ENGINEERS, PC

REMENSCHNEIDER ASSOCIATES, INC.
landscape architecture & planning