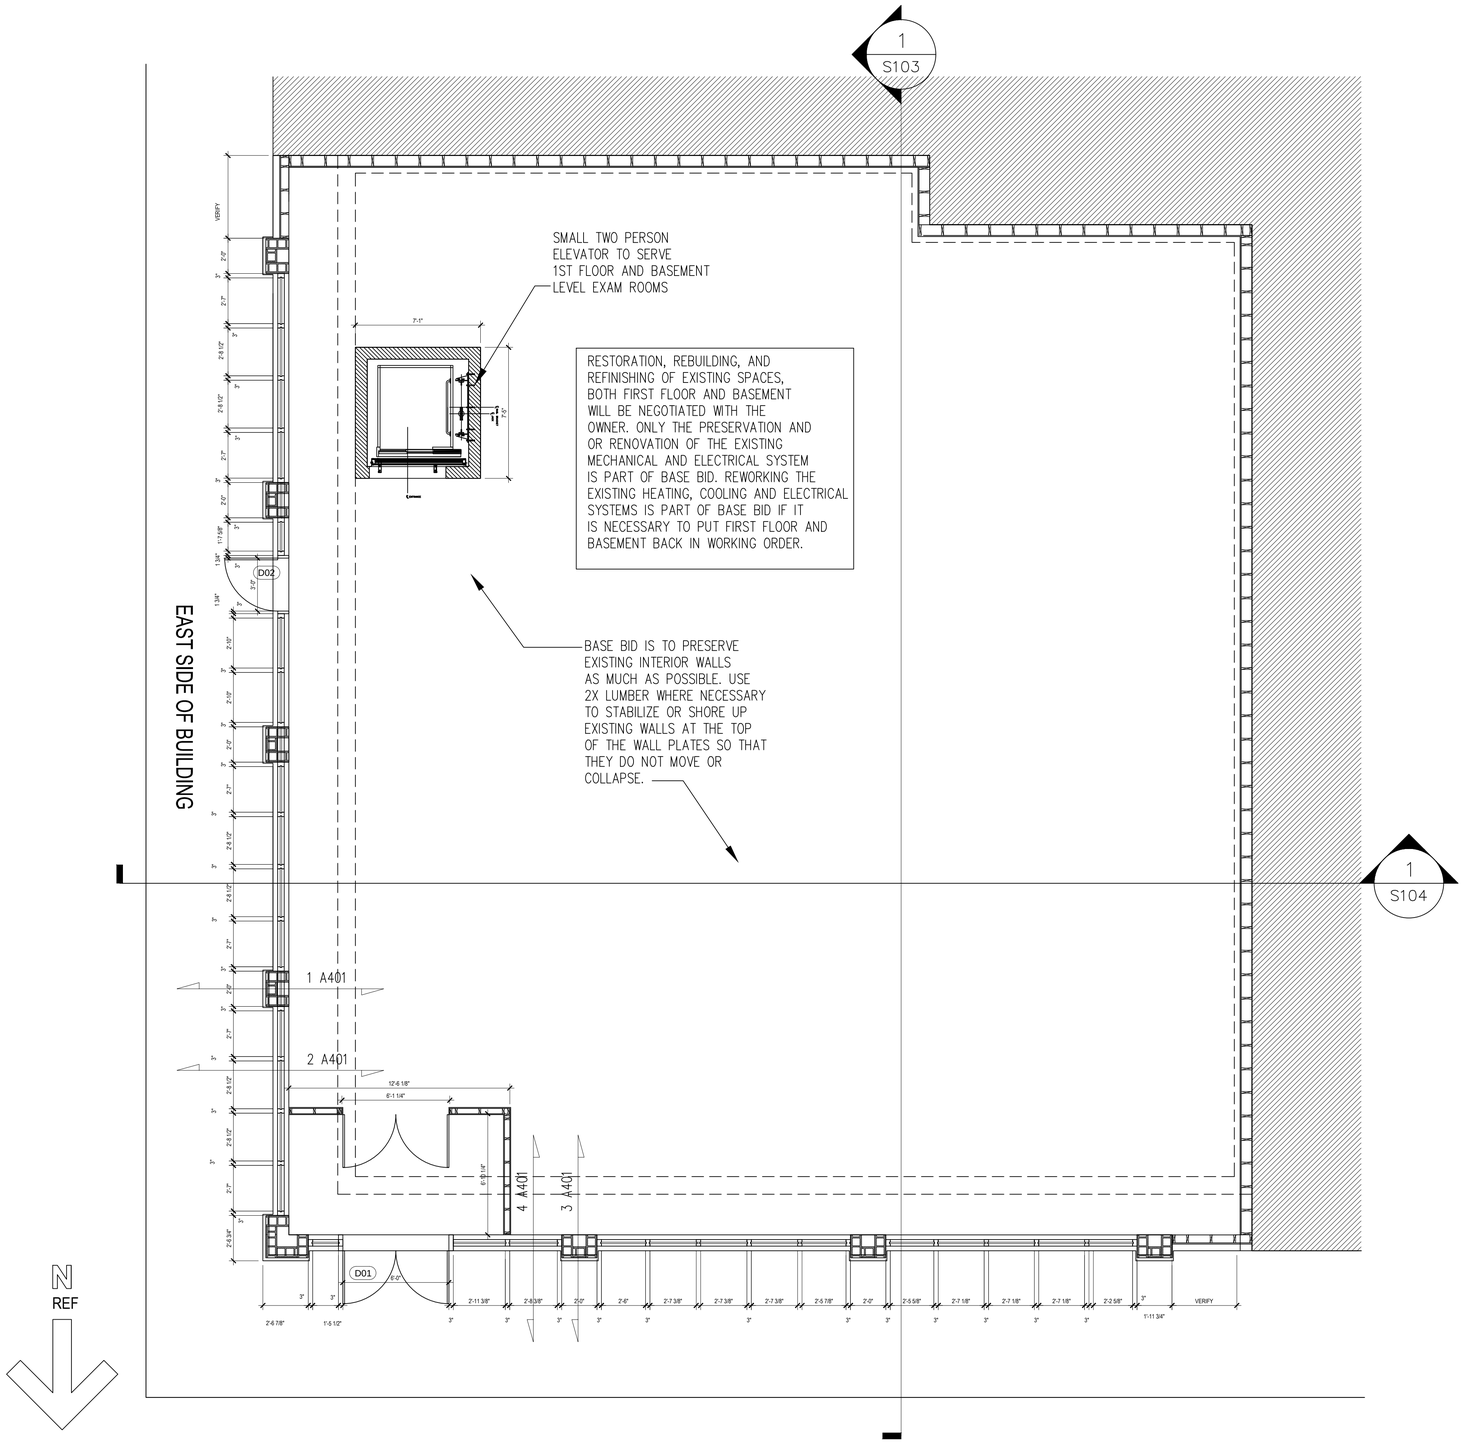

1 A103 **STOREFRONT LAYOUT 1st FLOOR**

SCALE = 1/8"= 1'-0"