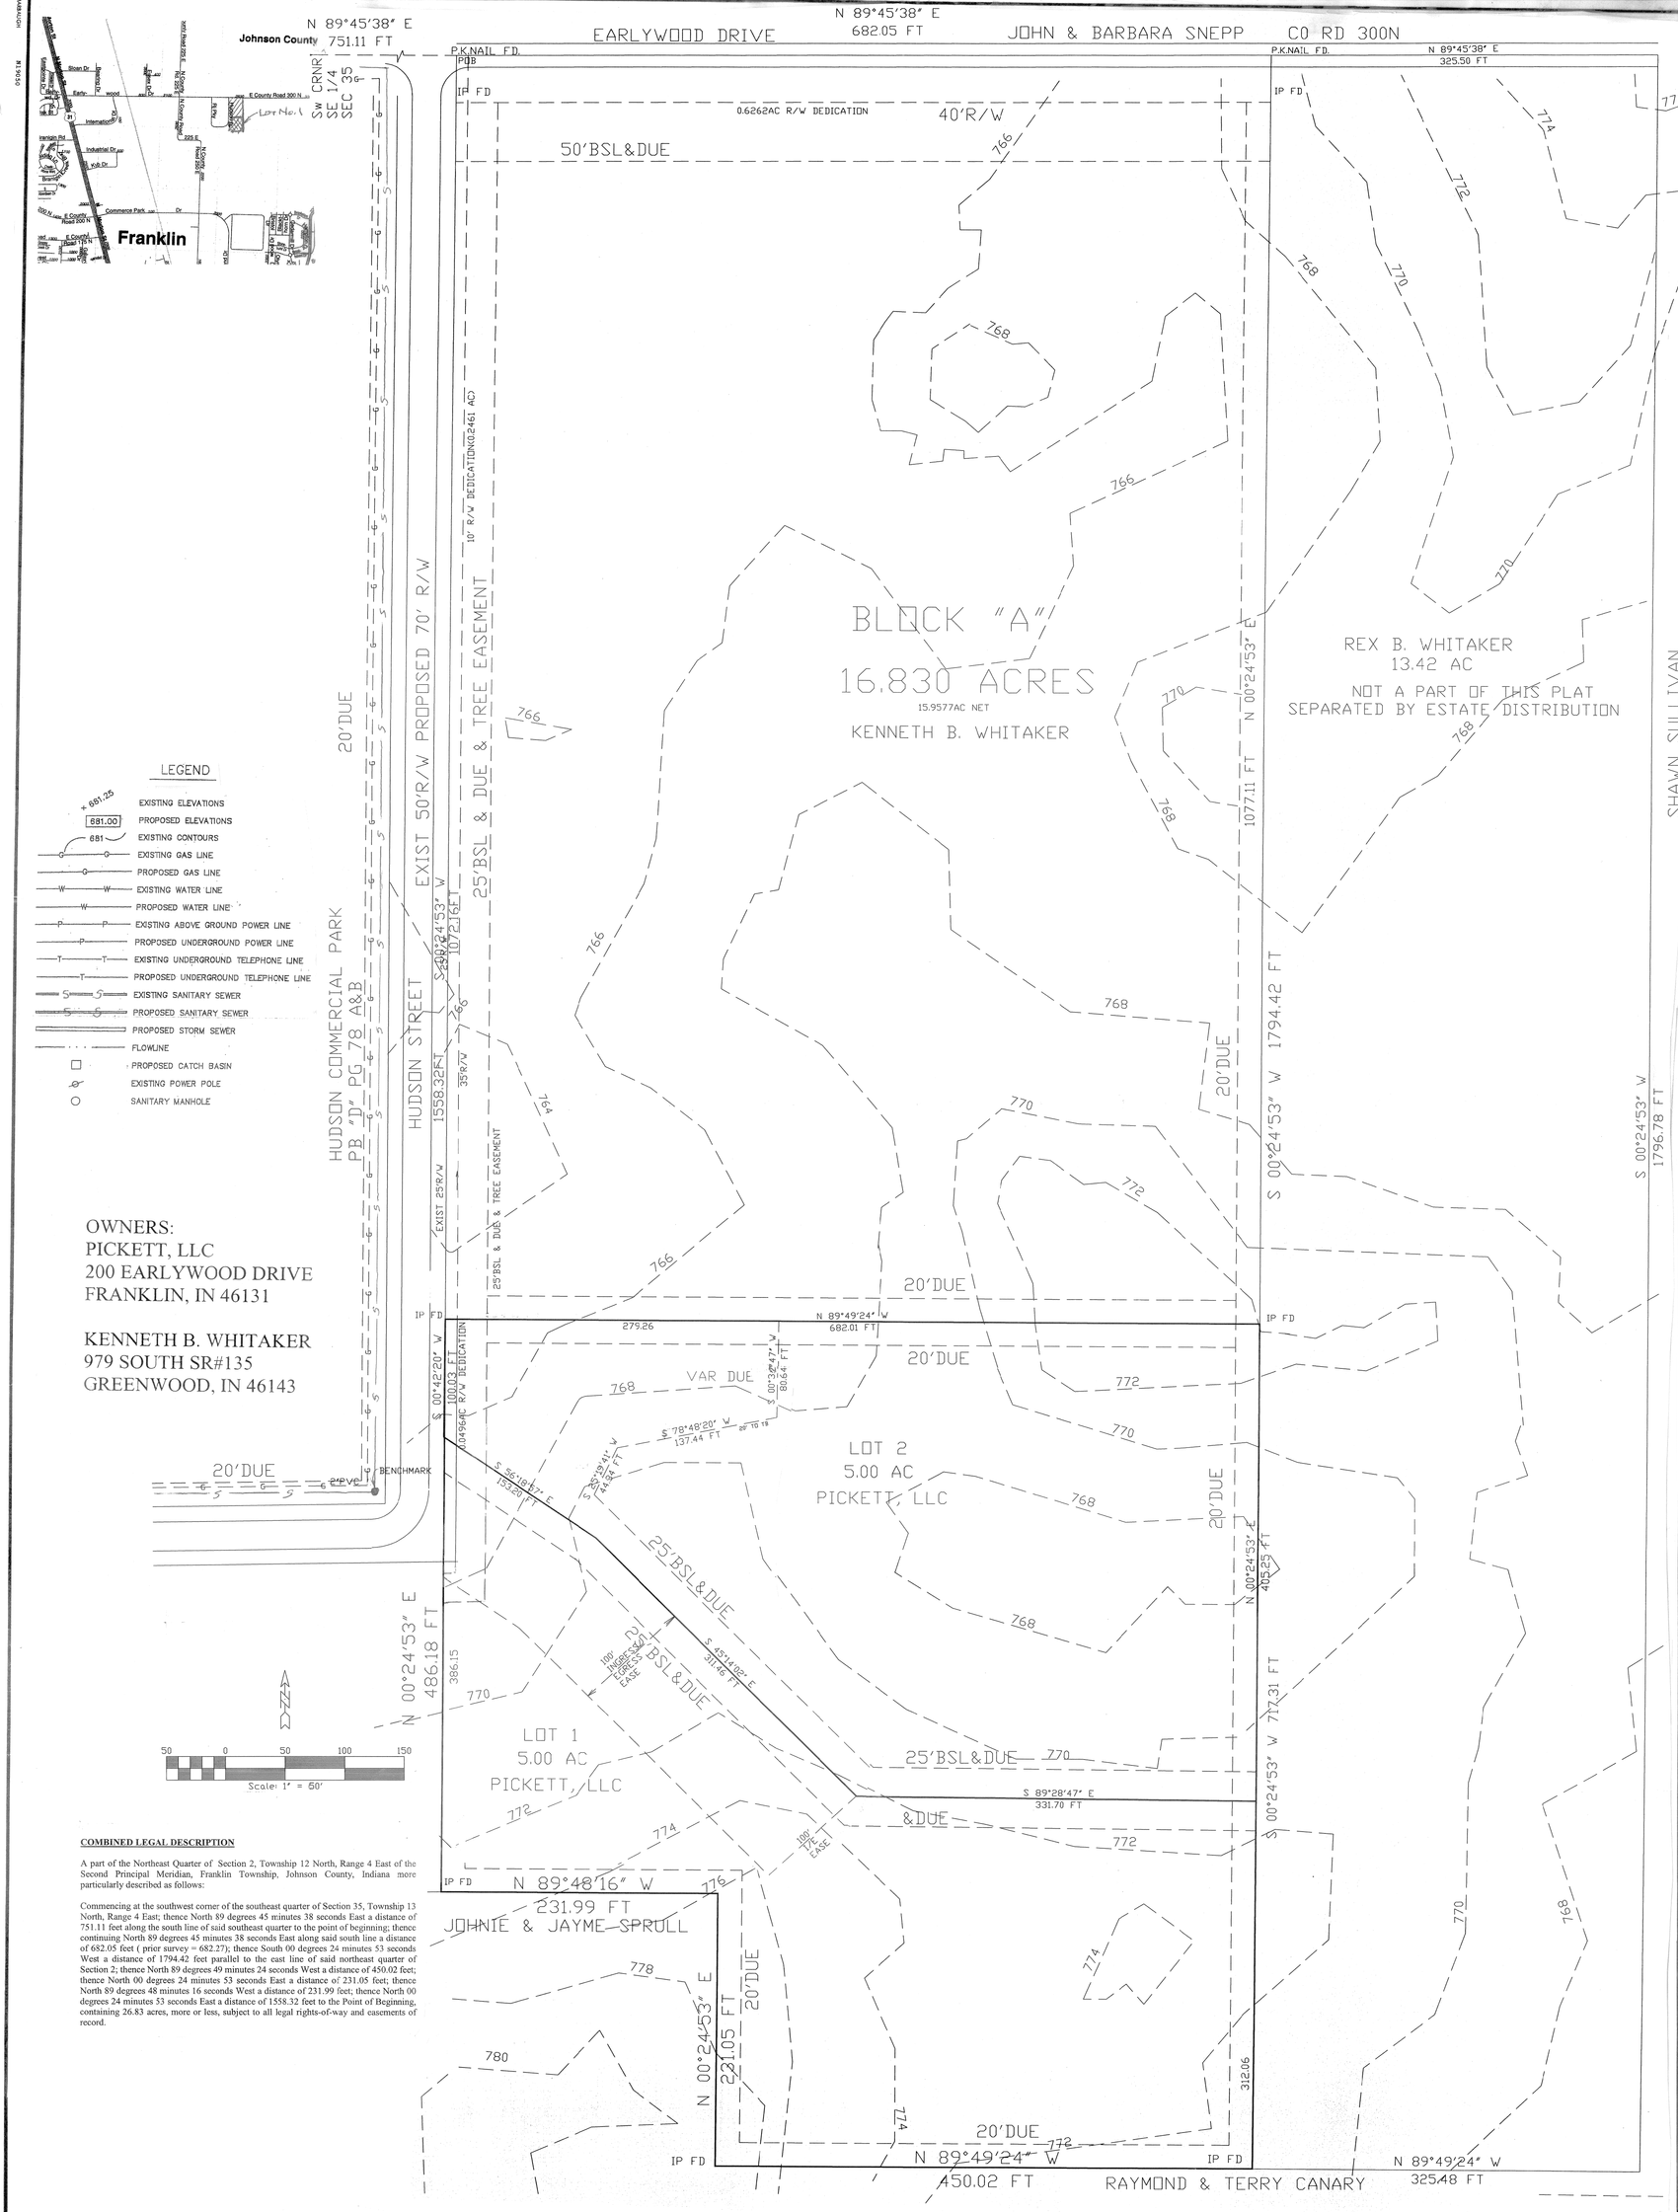

SHT	FILE NO.	DATE	SCALE	PROJ. NO.	REVISIONS	DATE	REVISION
1 OF 1		11-28-12	1"=50'	2012-172		12/12	Finalize Preliminary Plat
						1/10	Tech. comm.
						1/20/13	J. Hayes Lemon
						4/10/13	Z Lots 3/4

Steven B. Williams
Engineering and Surveying
3868 East 700 North
Whiteland, Indiana 46184
Phone: 317-460-7780 Fax: 317-535-1864

PICKETT/ WHITAKER PRELIMINARY PLAT
A MINOR INDUSTRIAL SUBDIVISION

EARLYWOOD DRIVE FRANKLIN, IN
26.83 ACRES NE QUARTER SEC. 2-12-4

CHECKED:
DRAWN:
DESIGNED:

STEVEN B. WILLIAMS REGISTERED No. 17207 STATE OF INDIANA PROFESSIONAL ENGINEER